
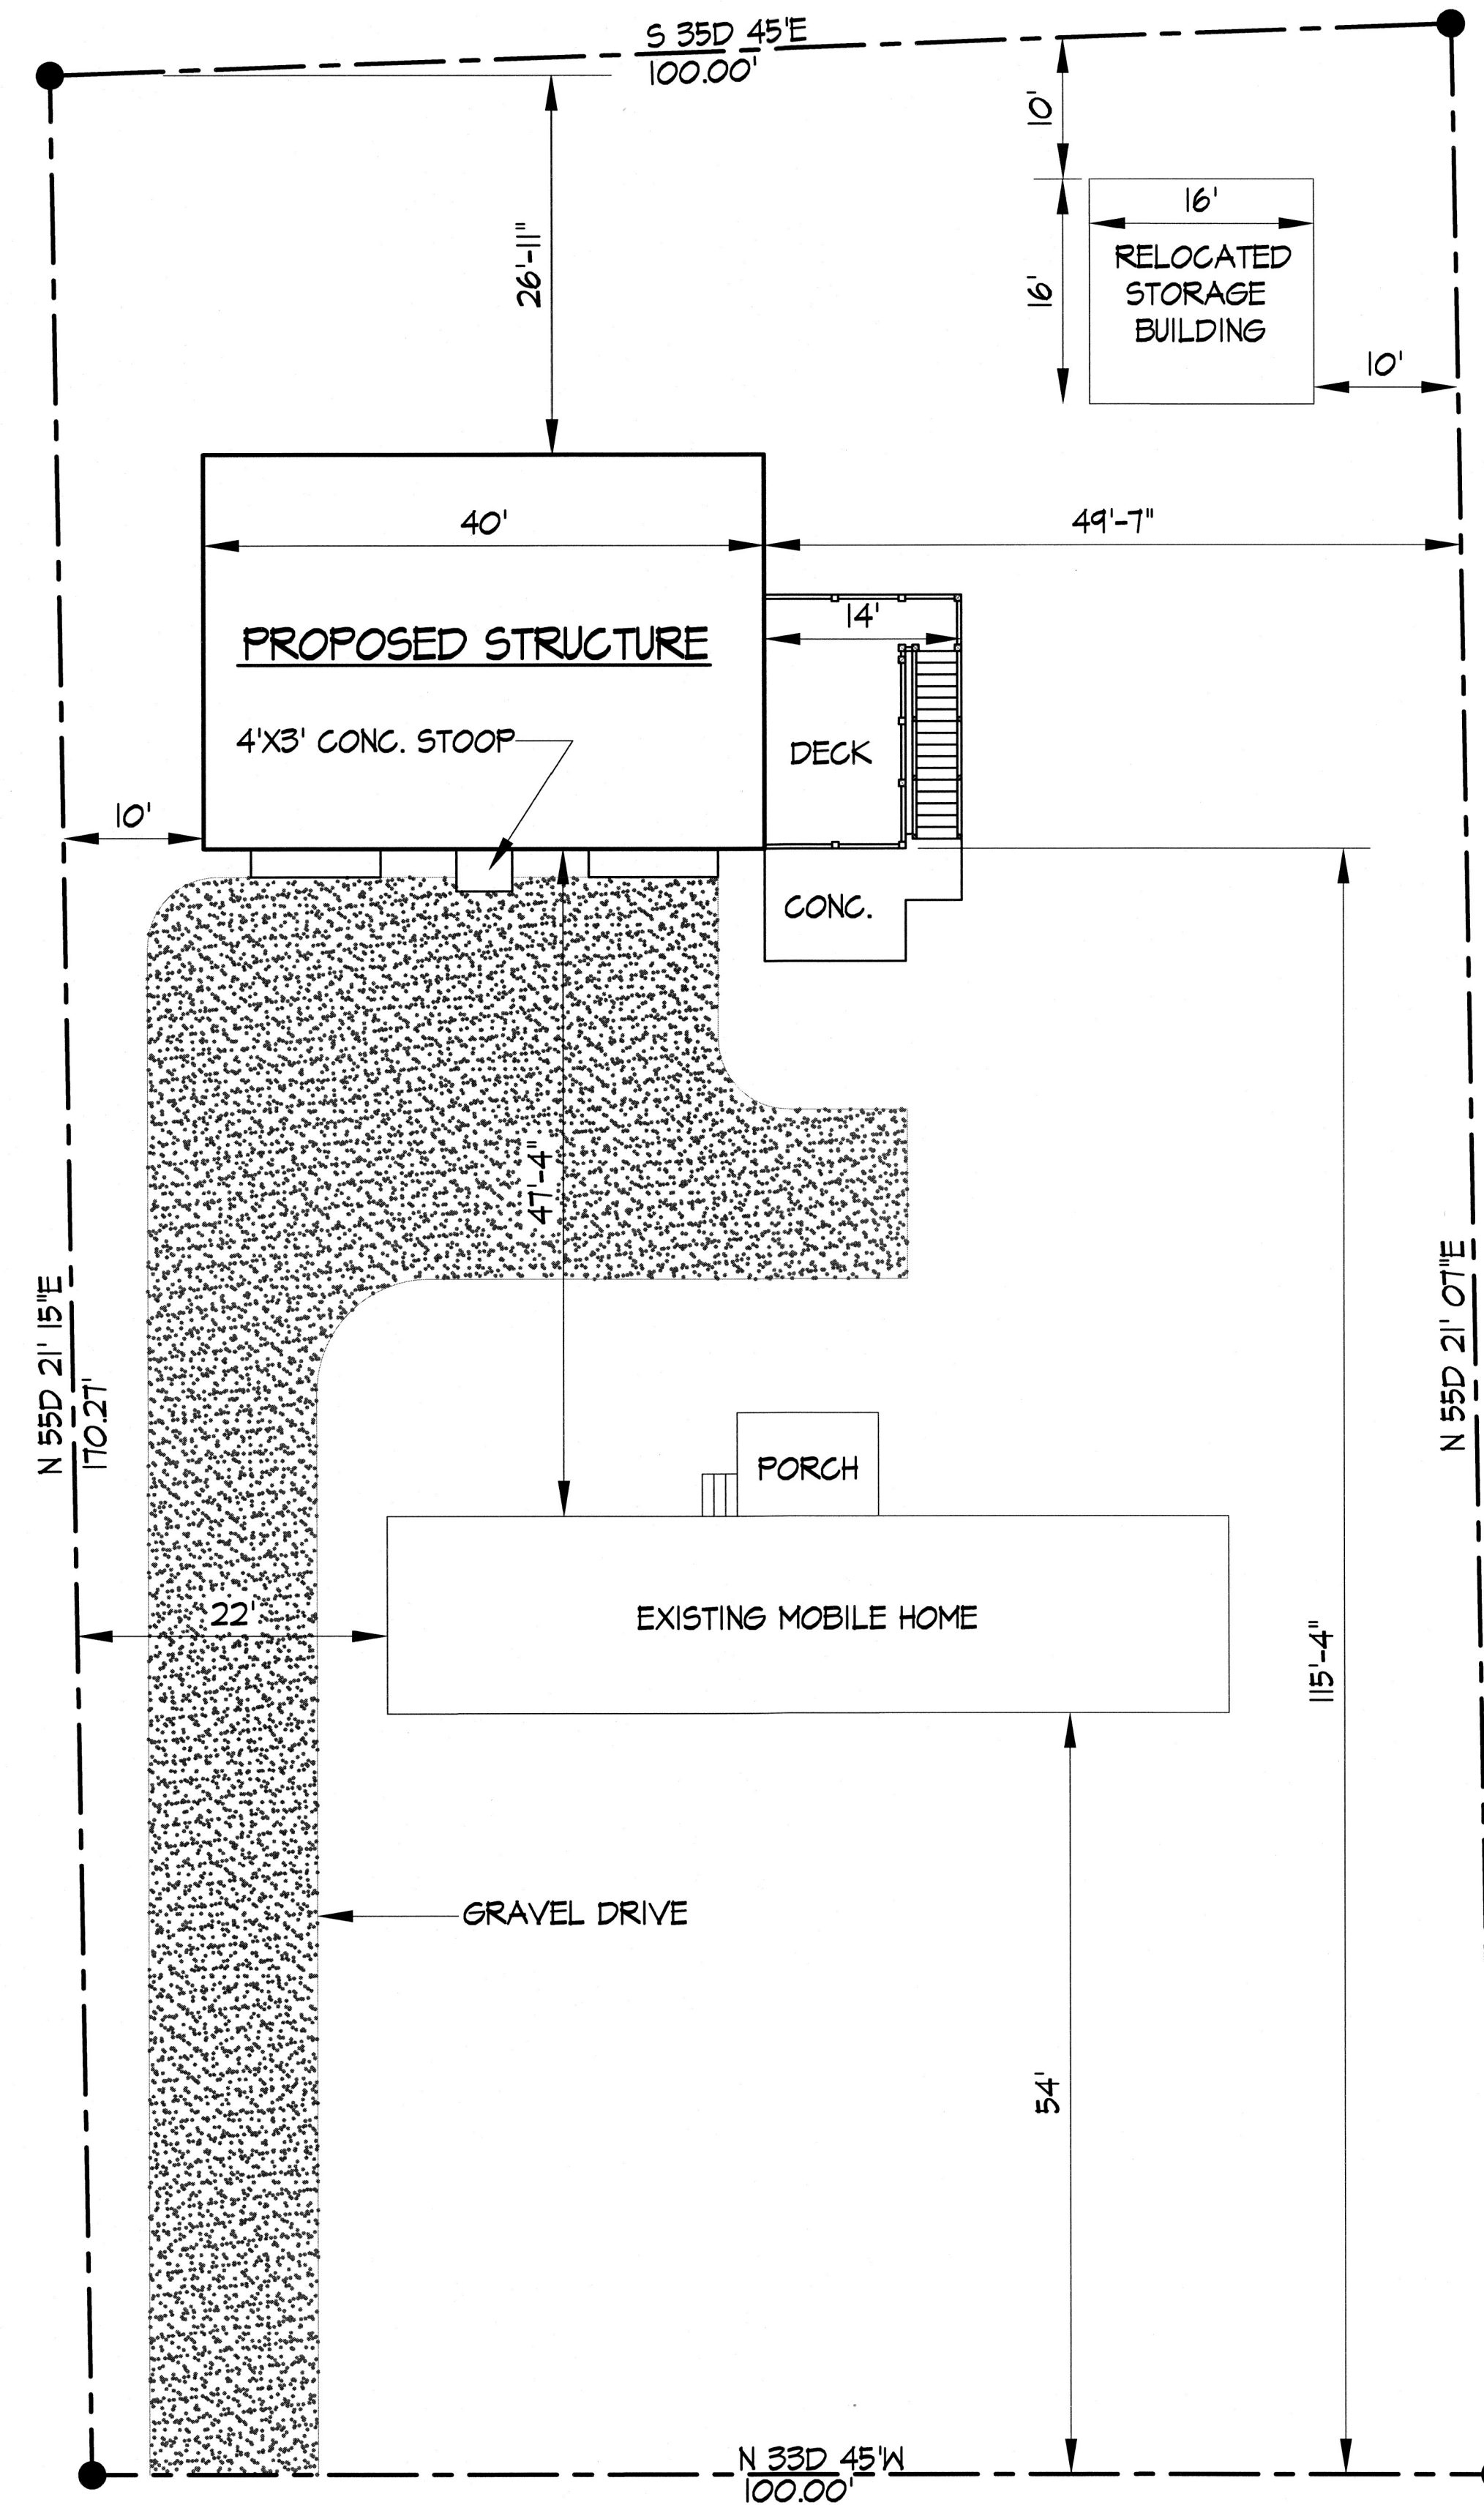


PLANS FOR:
DELLA EVANS

**6513 PENNY LANE
JOHN R. COTTER
SUBDIVISION**

LOT 2
**KNOX COUNTY,
TENNESSEE**

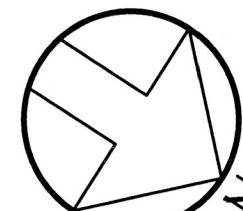

SITE PLAN 
1"=10'-0"

PENNY LANE


1-A-20-UR
10/30/19

THESE PLANS ARE DIAGRAMMATIC ONLY AND ARE DESIGNED STRICTLY AS A GENERAL GUIDE TO CONSTRUCTION. CONTRACTOR IS SOLELY RESPONSIBLE FOR VERIFYING ALL DIMENSIONS AND LOCAL CODE COMPLIANCE PRIOR TO PURCHASING MATERIALS AND CONSTRUCTION. STRUCTURAL MEMBER SIZES INDICATED ON PLANS ARE USED STRICTLY AS A GUIDE FOR DIMENSIONING PURPOSES. STRUCTURAL MEMBERS SHALL BE SIZED BY MANUFACTURER OR STRUCTURAL ENGINEER. PRE-CONSTRUCTION DIMENSION ERRORS SHALL BE CORRECTED FREE OF CHARGE. THE DESIGNER SHALL NOT BE HELD LIABLE FOR UNCORRECTED ERRORS WHICH RESULT IN CONSTRUCTION COMPLICATIONS OR STRUCTURAL VARIANCES. ACCEPTANCE AND USE OF THESE PLANS CONSTITUTES AGREEMENT WITH THESE CONDITIONS.




PLANS BY MOONLIGHT AND DRAFTING SERVICES 694-3723


PLANS FOR: DELLA EVANS	CAD FILE: EVANSI
DESCRIPTION: SITE PLAN	DATE: SEPT. 19
LOCATION: 6513 PENNY LN., KNOX, TN	DRAWING NO.: S-1

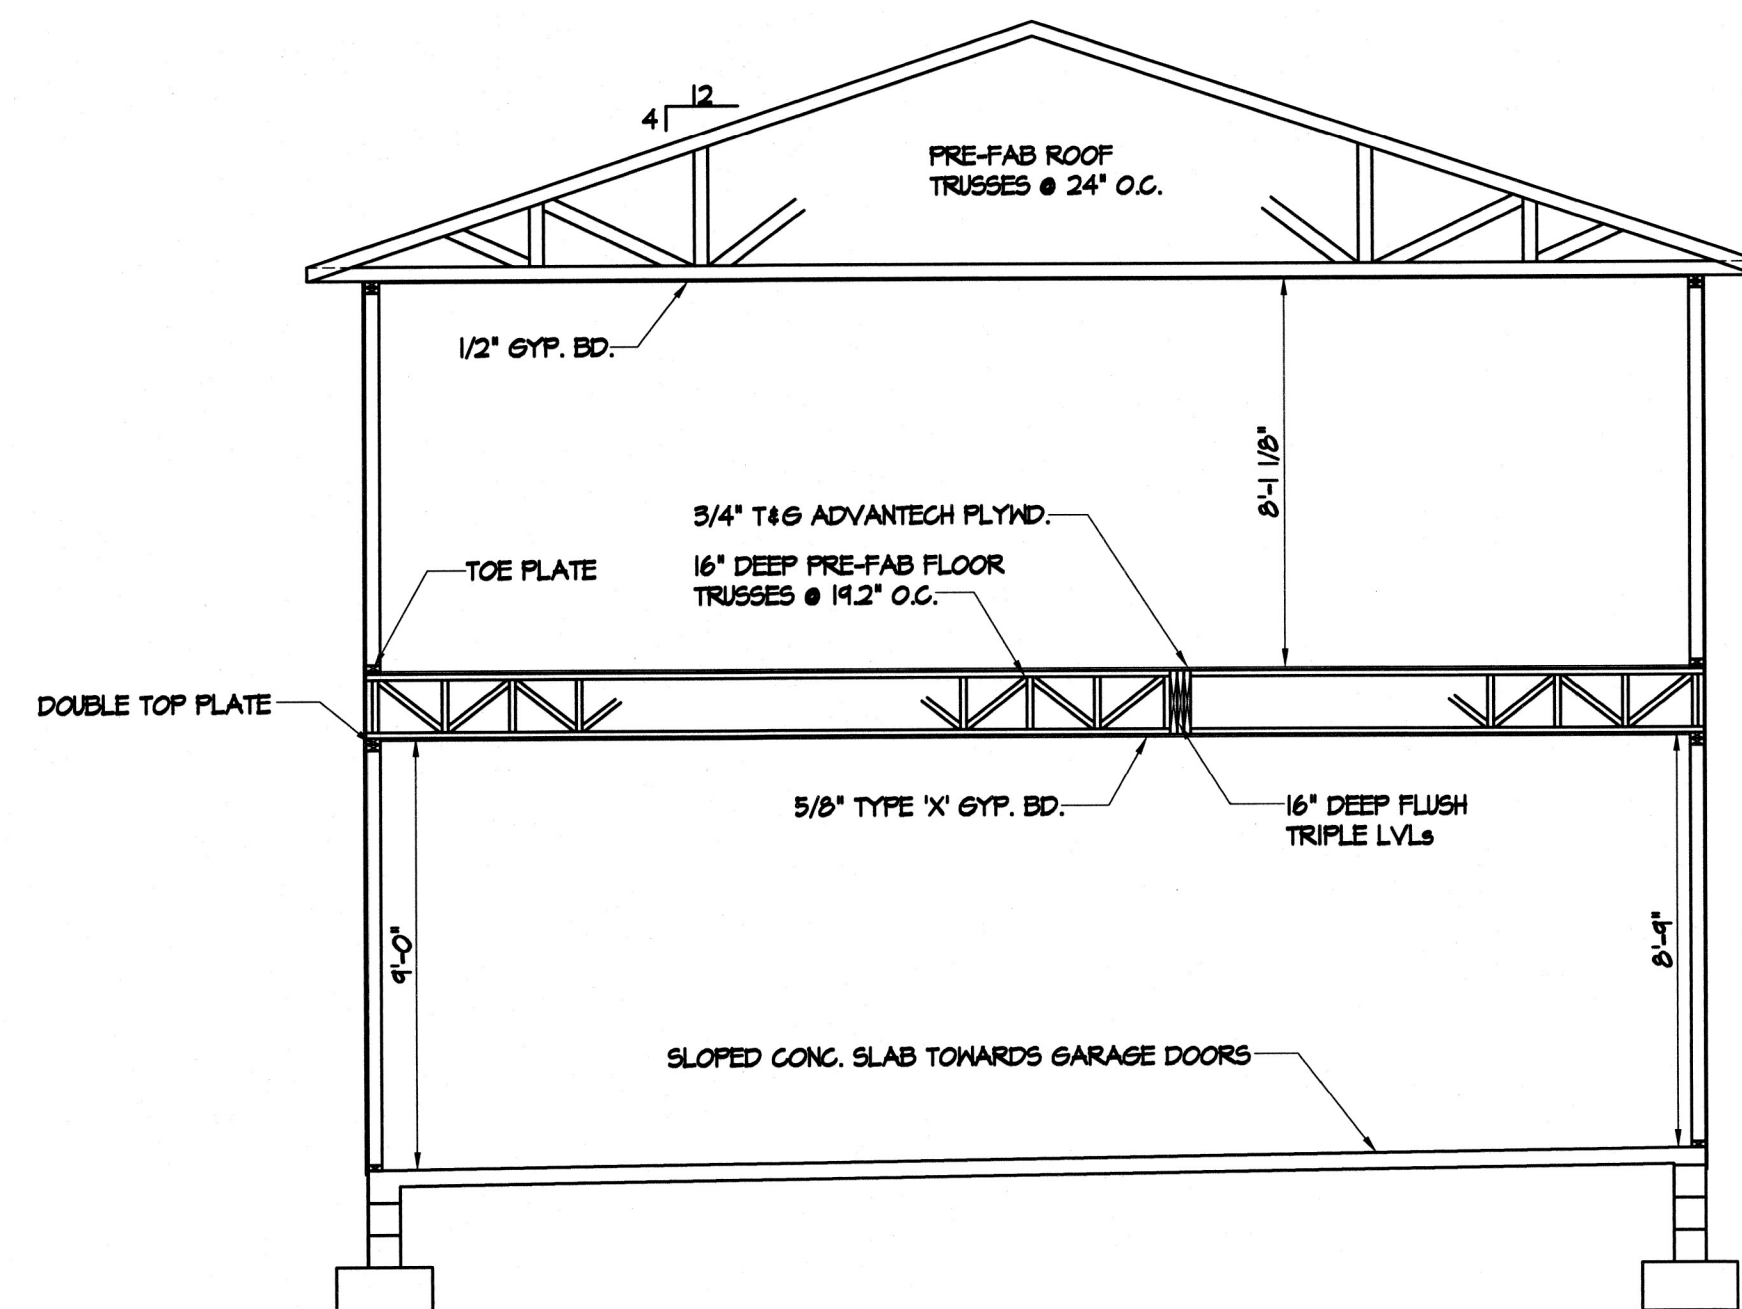


END SECTION
1/4"=1'-0"

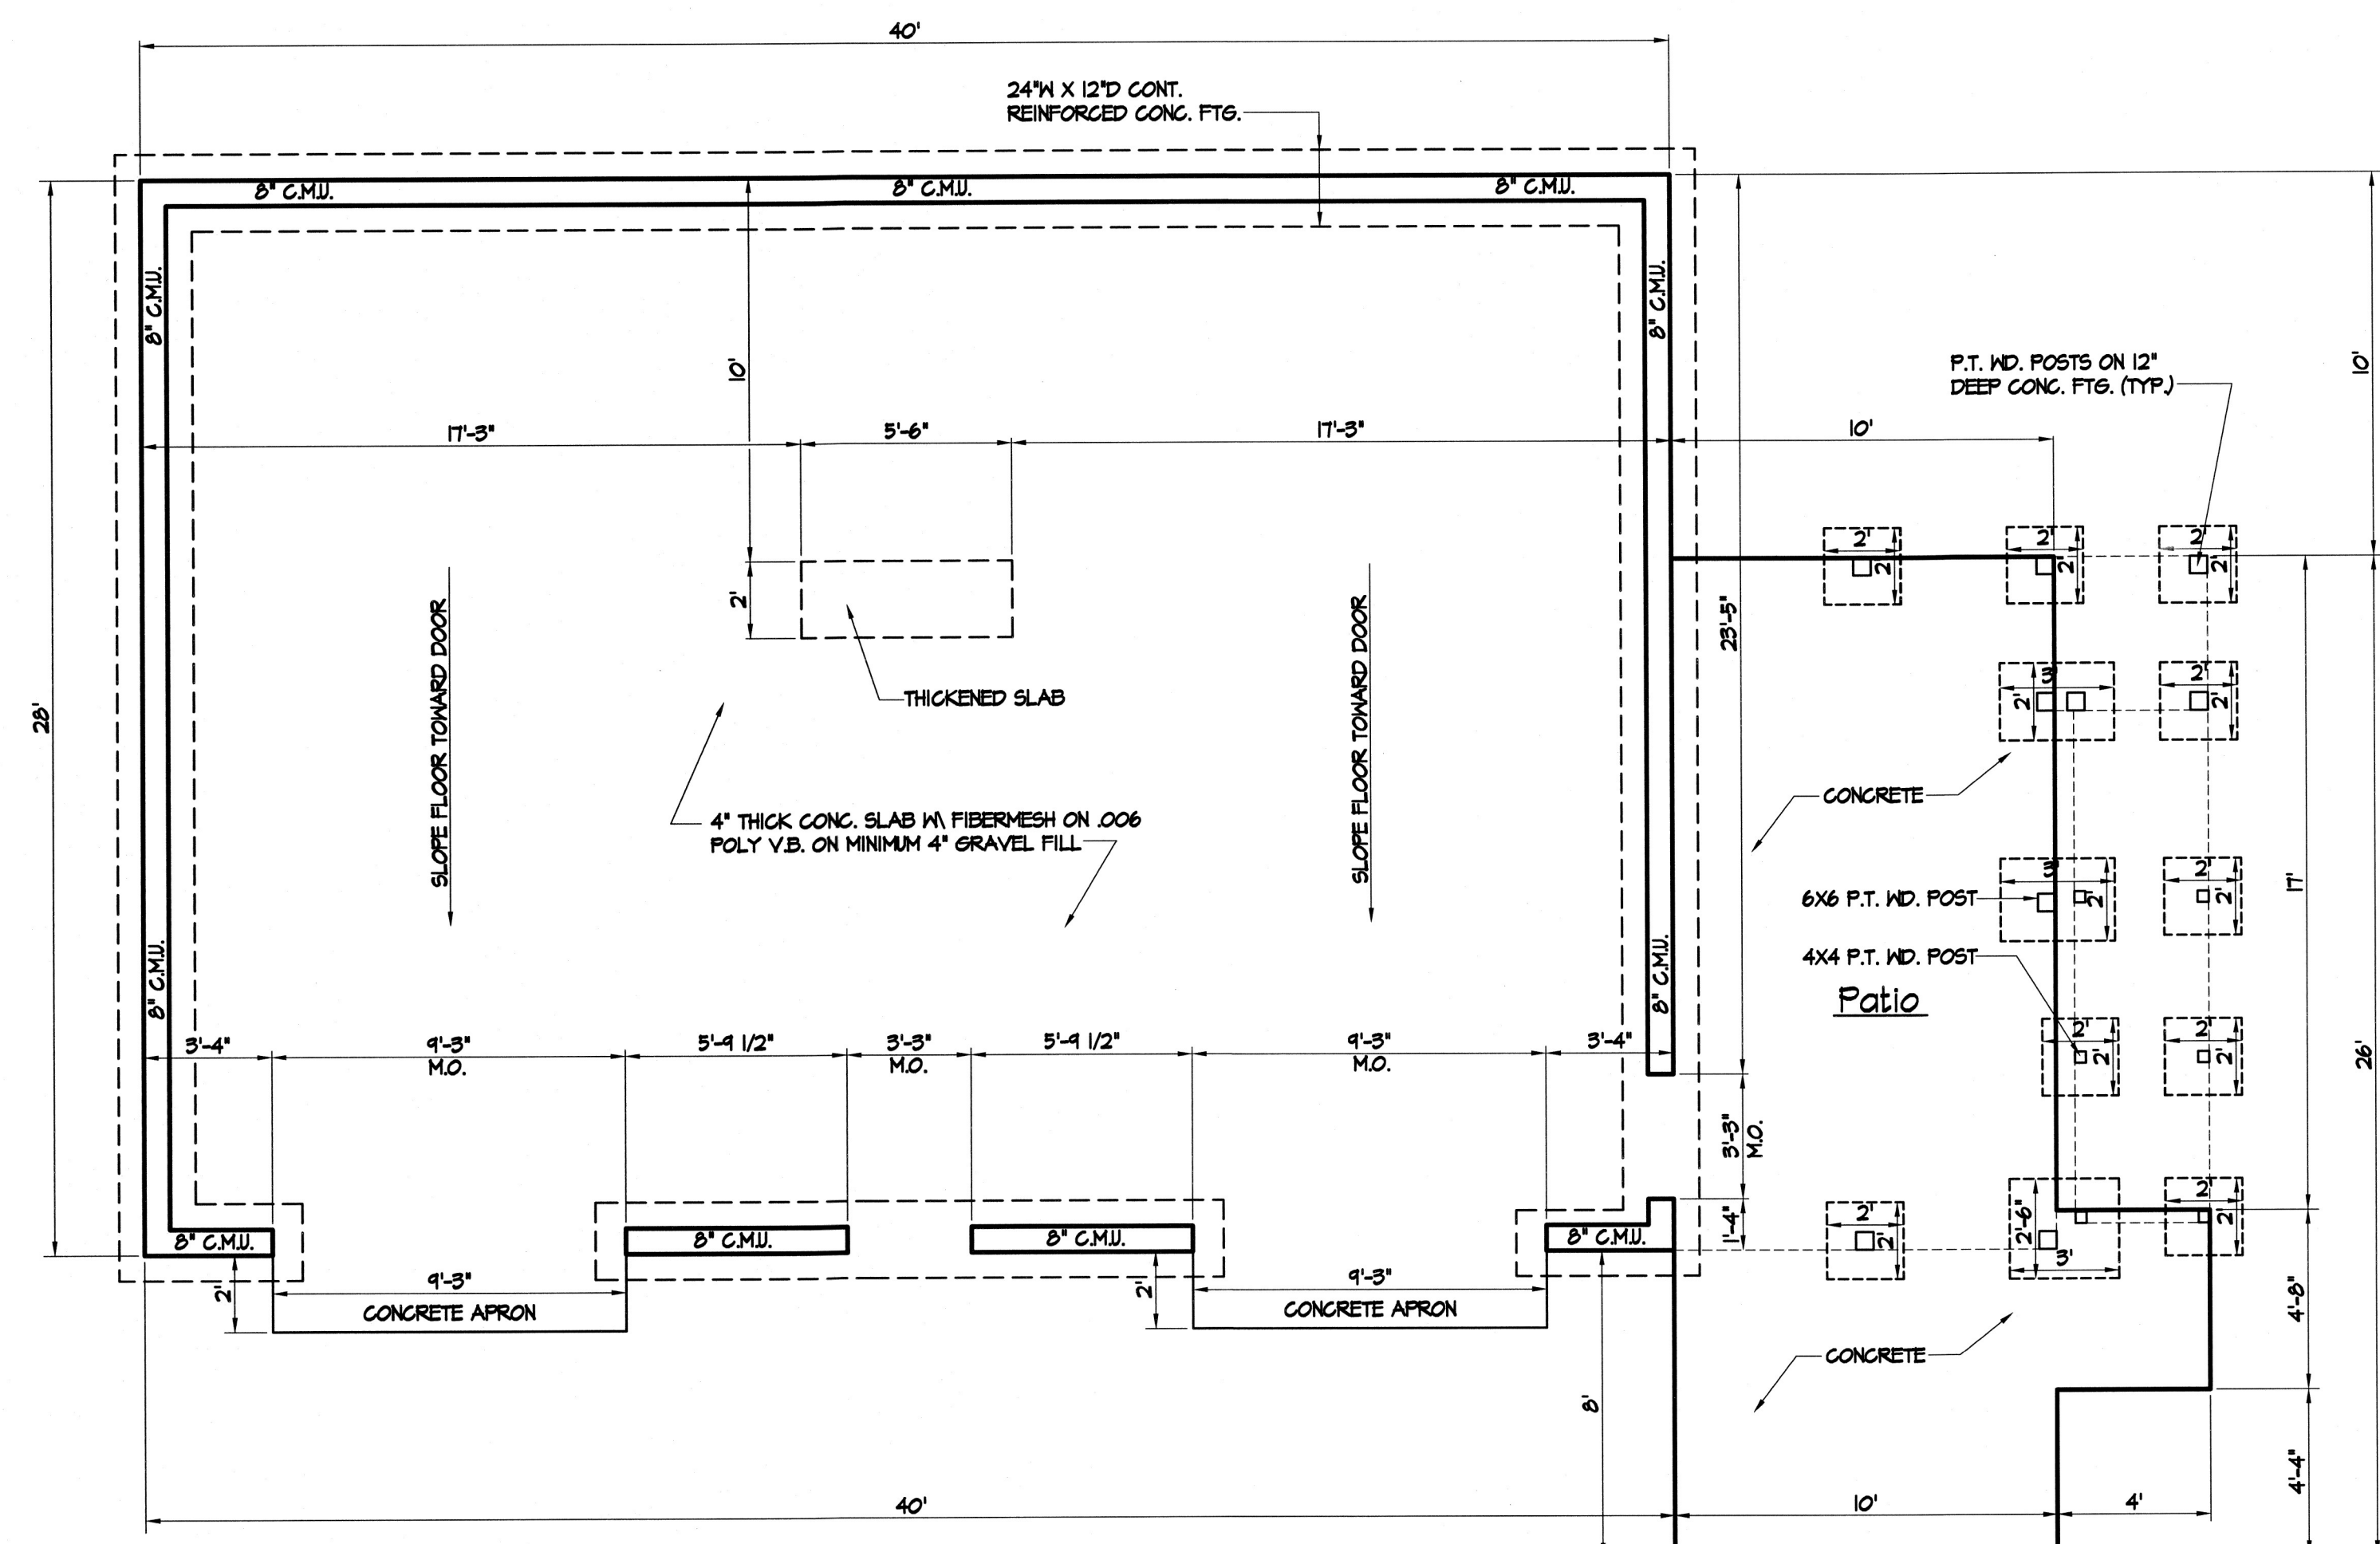


FOUNDATION PLAN
1/4"=1'-0"

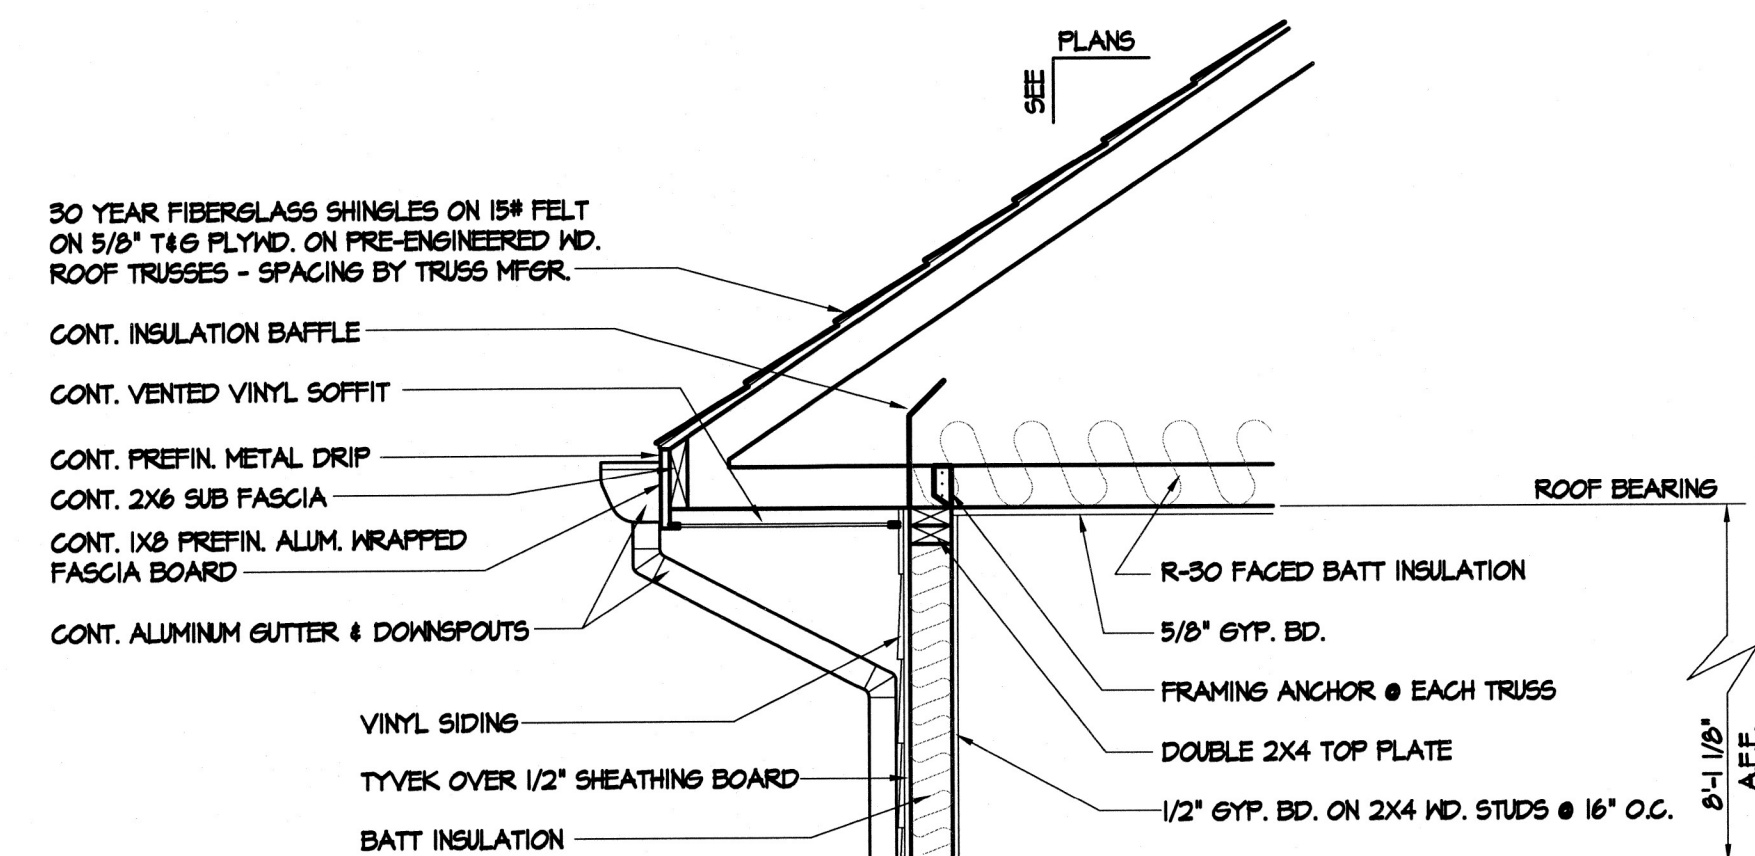

TYP. CORNICE DETAIL
3/4"=1'-0"

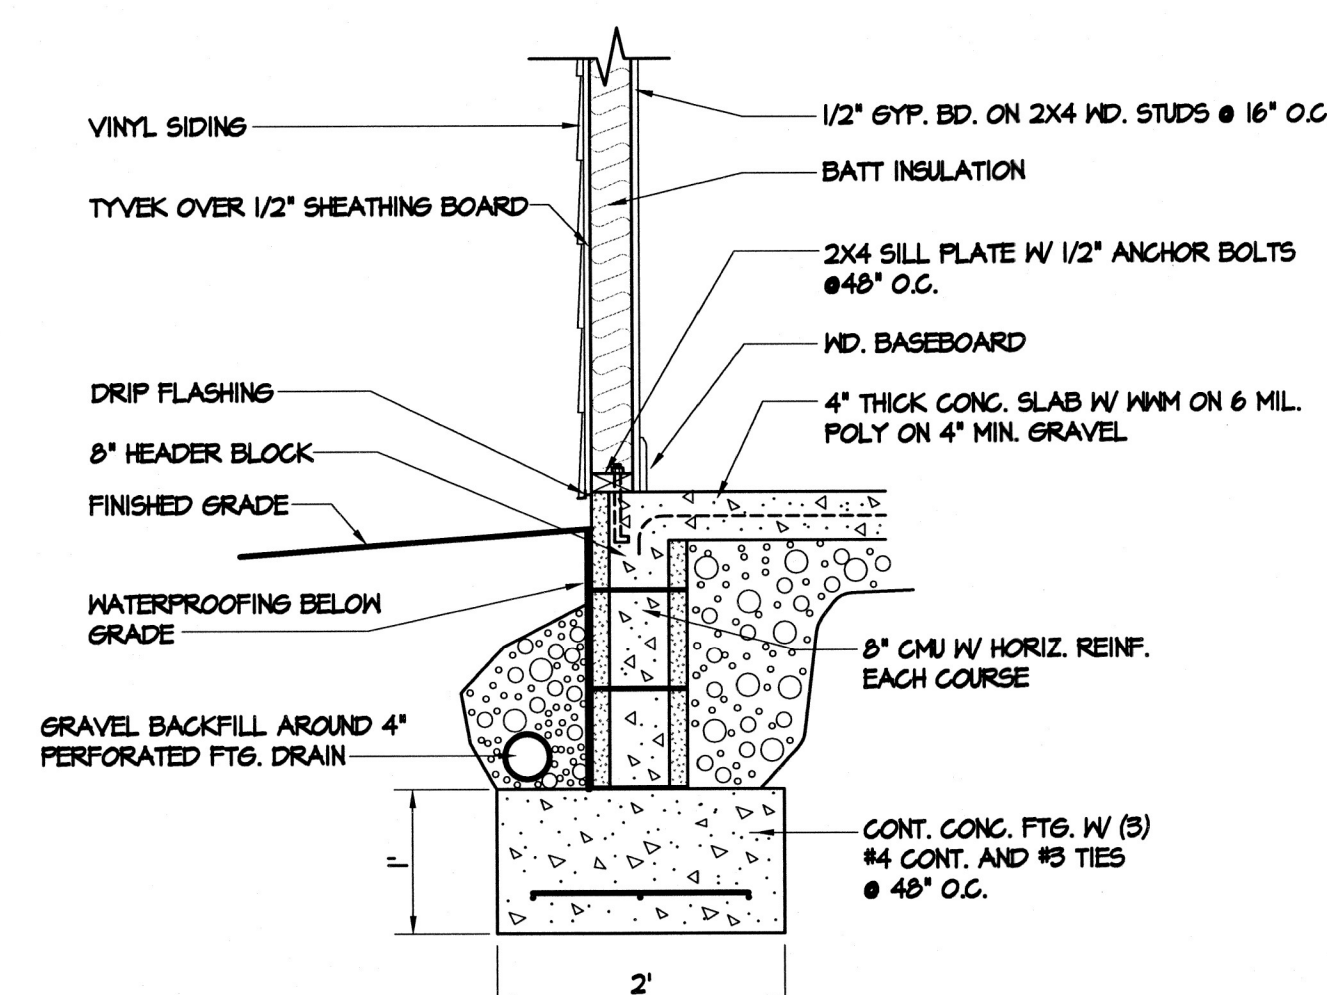

FOUNDATION / WALL SECTION
3/4"=1'-0"

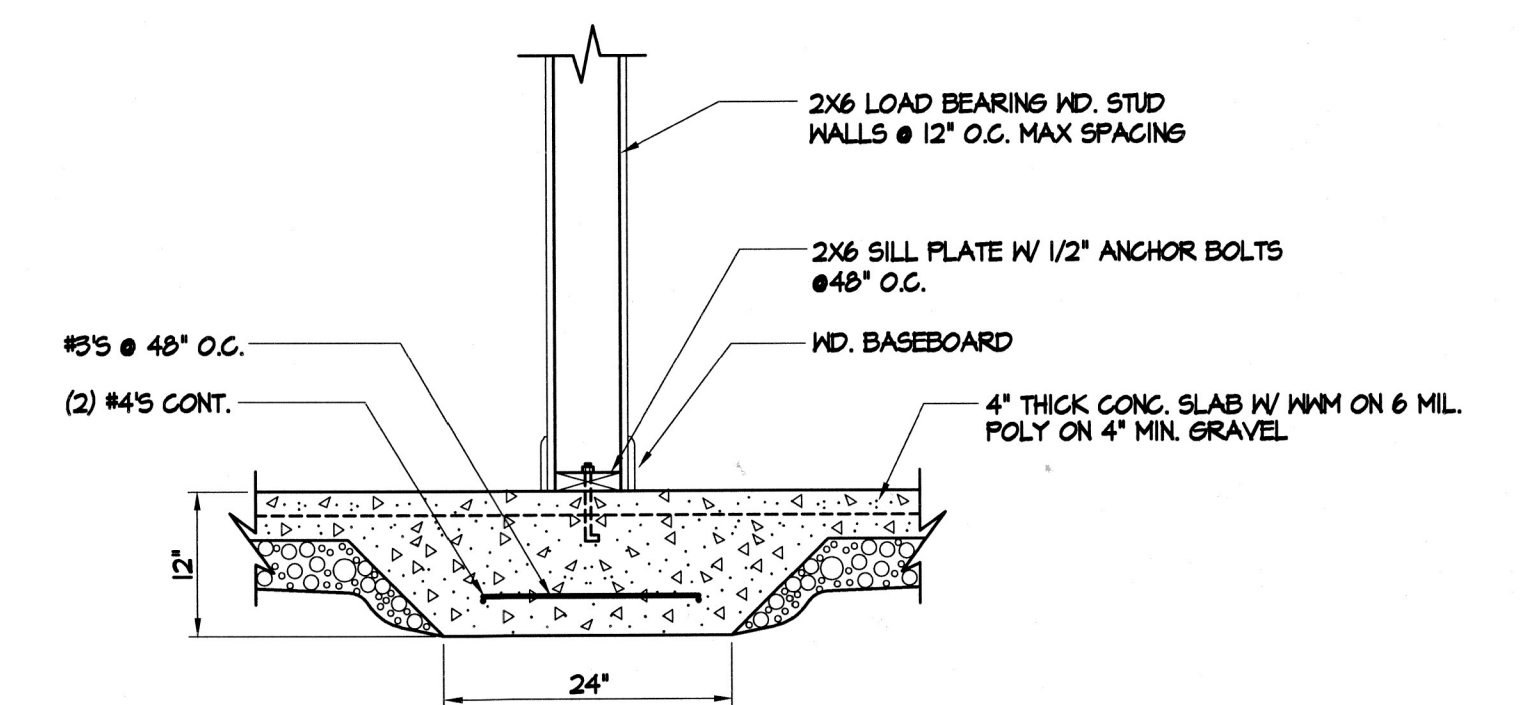

WALL SECTION @ THICKENED SLAB FTG.
3/4"=1'-0"


1-A-20-UR
10/30/2019




PLANS BY MOONLIGHT RESIDENTIAL DESIGN AND DRAFTING SERVICES 694-3723

PLANS FOR: DELLA EVANS	CAD FILE: EVANSI
DESCRIPTION: FOUNDATION PLAN	DATE: SEPT. 19
LOCATION: 6513 PENNY LN., KNOX, TN	DRAWING NO.: A-1

THESE PLANS ARE DIAGRAMMATIC ONLY AND ARE DESIGNED STRICTLY AS A GENERAL GUIDE TO CONSTRUCTION. CONTRACTOR IS SOLELY RESPONSIBLE FOR VERIFYING ALL DIMENSIONS AND LOCAL CODE COMPLIANCE PRIOR TO PURCHASING MATERIALS AND CONSTRUCTION. STRUCTURAL MEMBER SIZES INDICATED ON PLANS ARE USED STRICTLY AS A GUIDE FOR DIMENSIONING PURPOSES. STRUCTURAL MEMBERS SHALL BE SIZED BY MANUFACTURER OR STRUCTURAL ENGINEER. PRE-CONSTRUCTION DIMENSION ERRORS SHALL BE CORRECTED FREE OF CHARGE. THE DESIGNER SHALL NOT BE HELD LIABLE FOR UNCORRECTED ERRORS WHICH RESULT IN CONSTRUCTION COMPLICATIONS OR STRUCTURAL VARIANCES. ACCEPTANCE AND USE OF THESE PLANS CONSTITUTES AGREEMENT WITH THESE CONDITIONS.

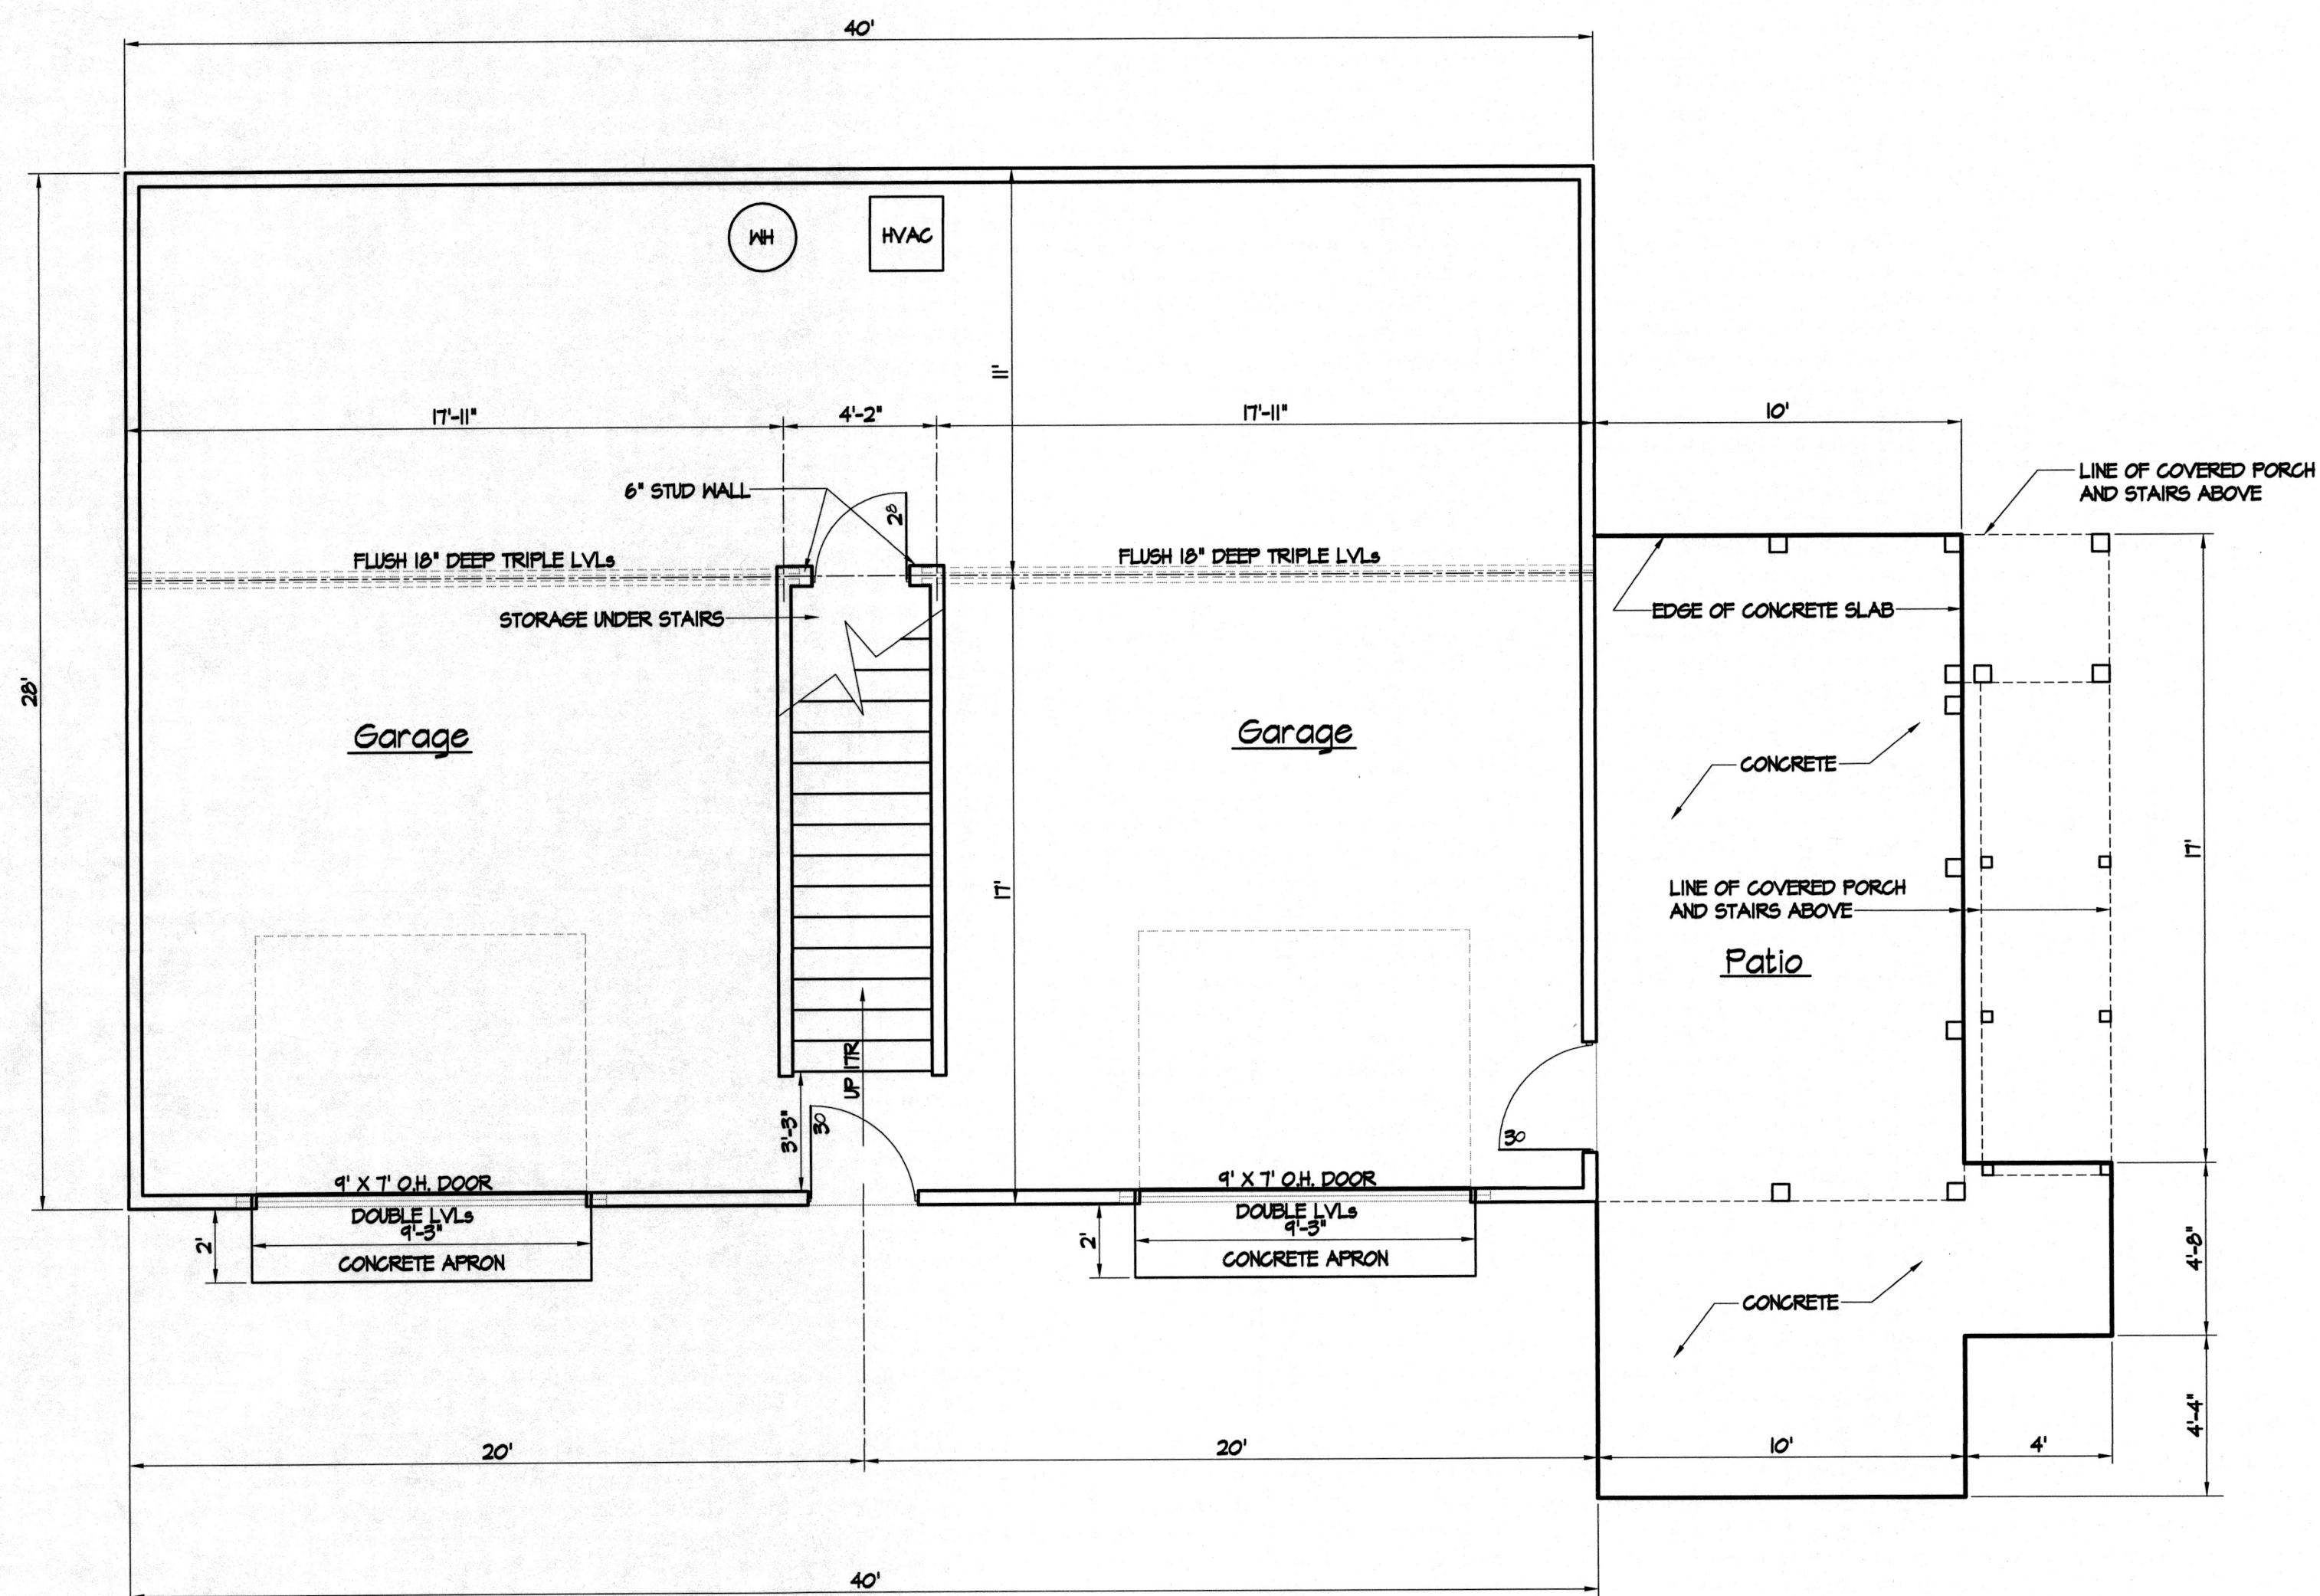

GARAGE LEVEL PLAN
1/4"=1'-0"

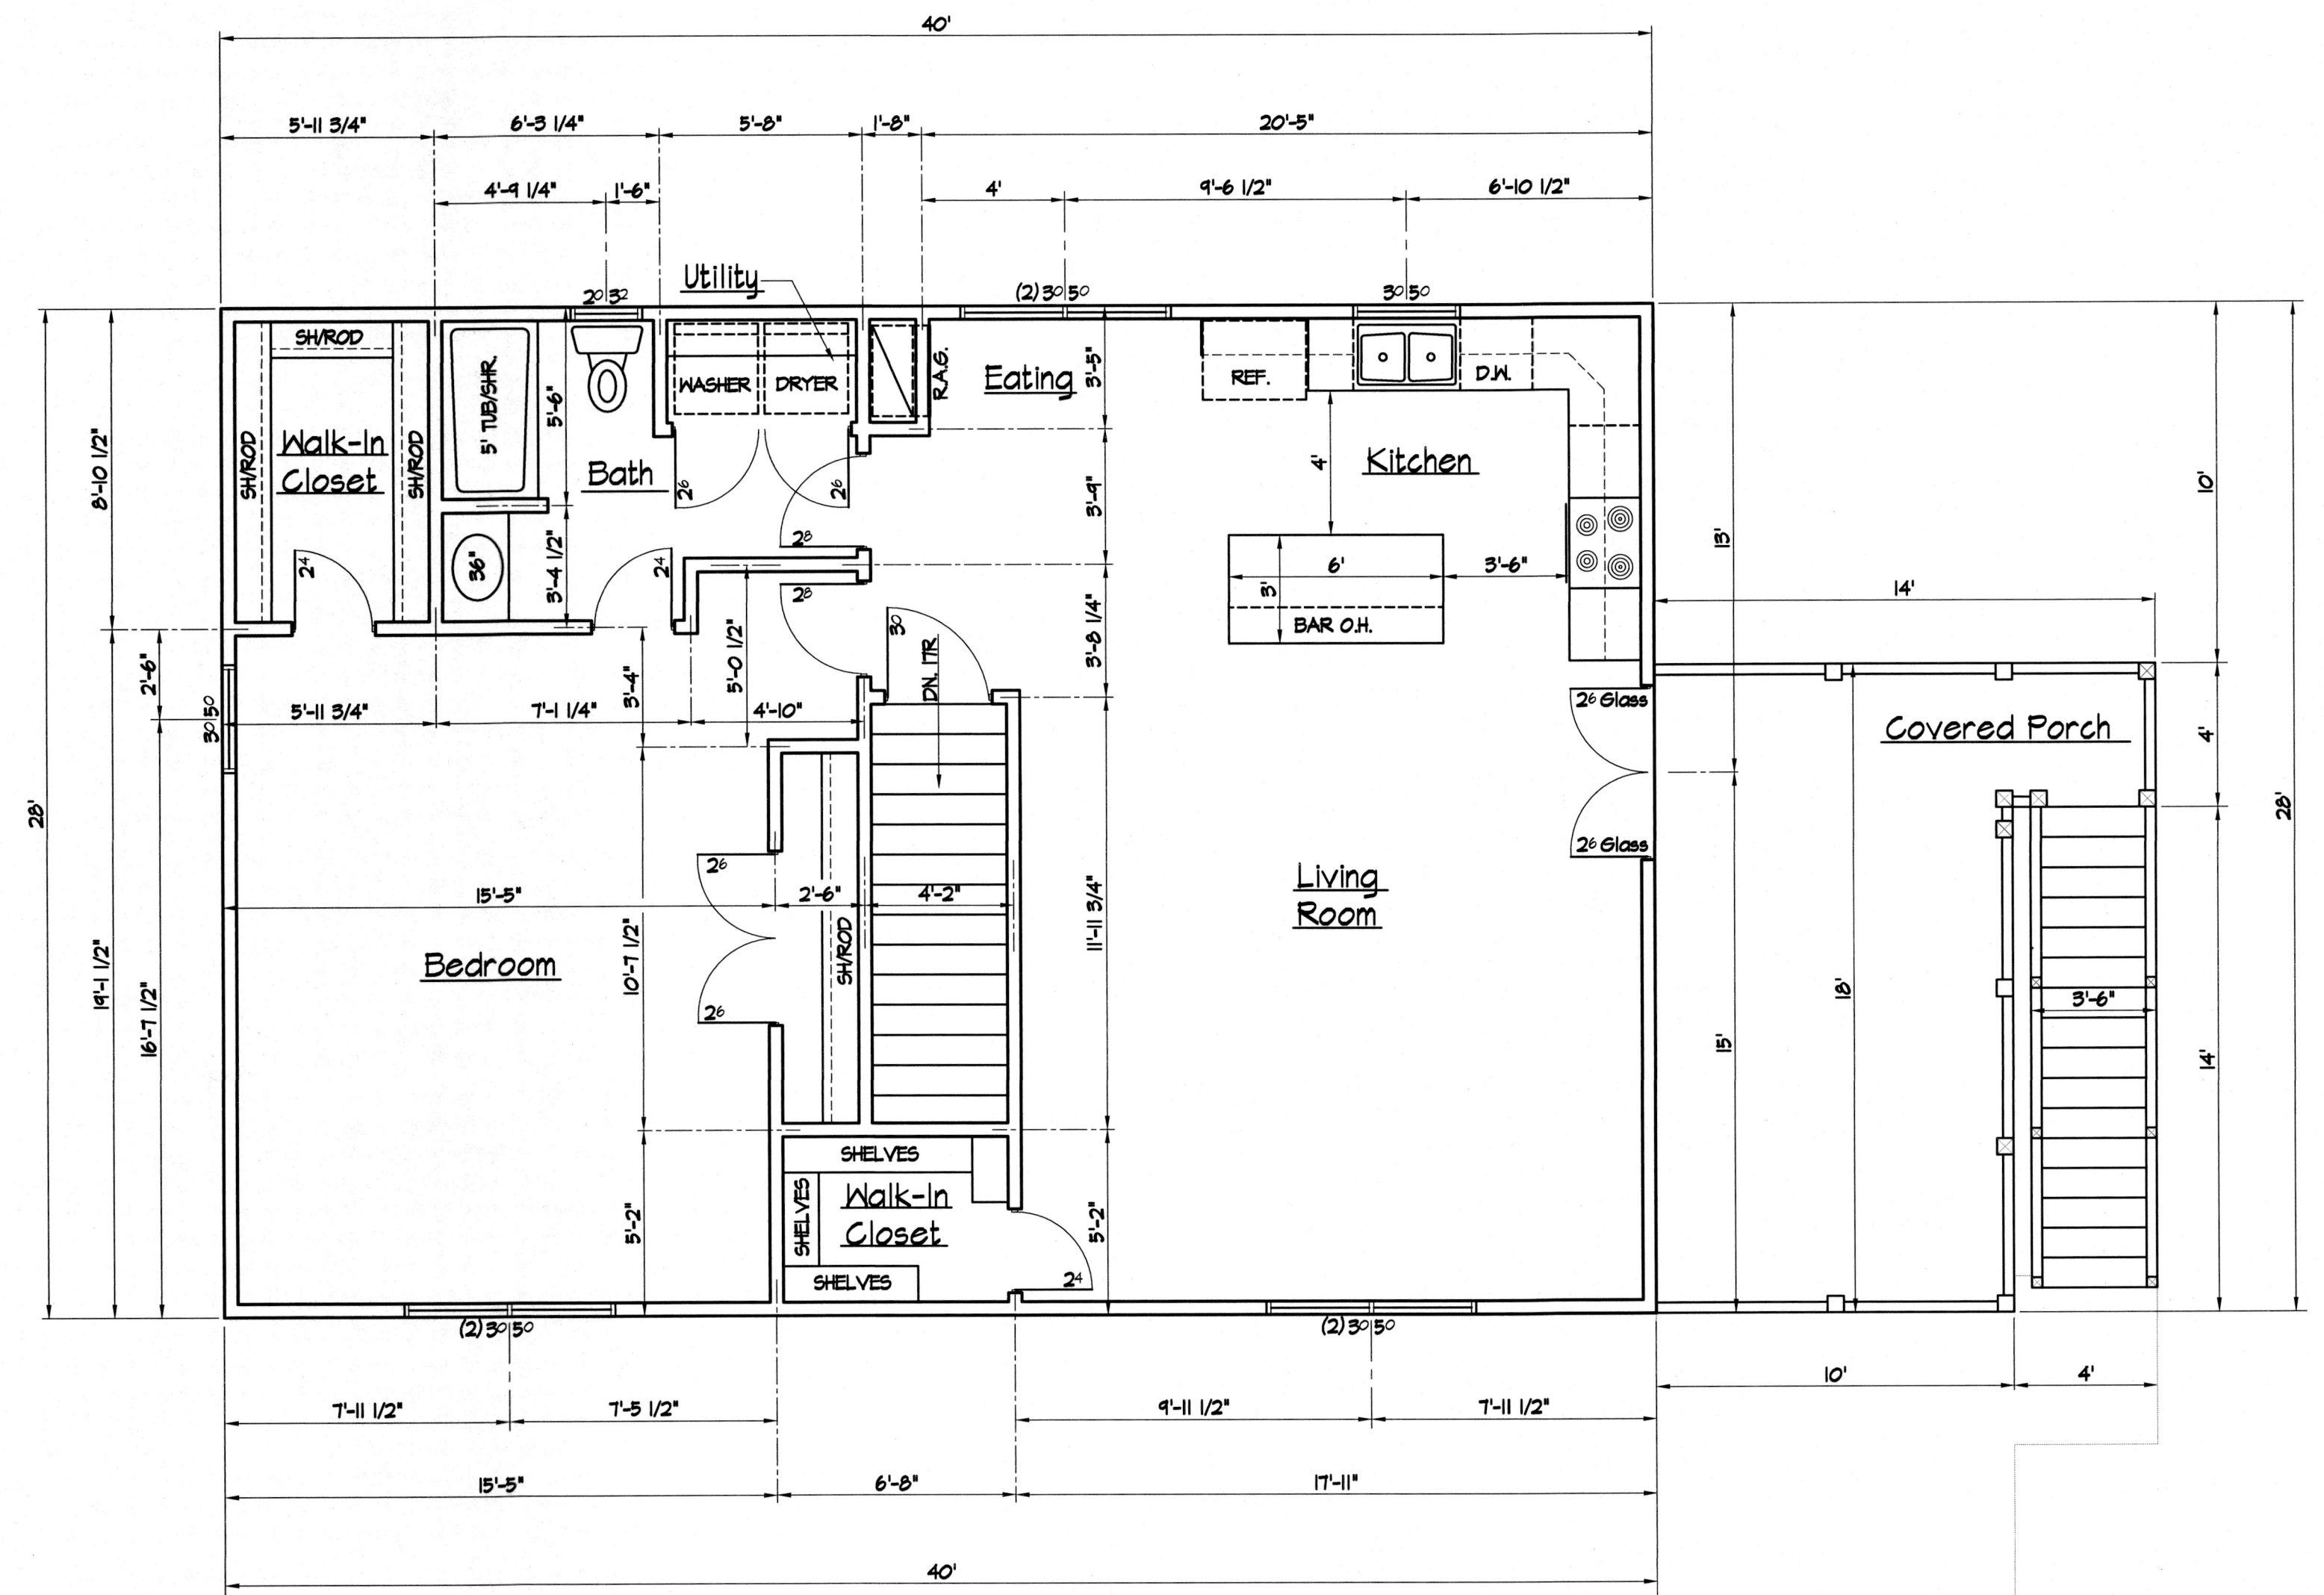


UPPER LEVEL PLAN
1/4"=1'-0"

1-A-20-UR
10/30/2019




PLANS BY MOONLIGHT		RESIDENTIAL DESIGN AND DRAFTING SERVICES	694-3723
PLANS FOR:	DELLA EVANS	CAD FILE:	EVANS2
DESCRIPTION:	FLOOR PLANS	DATE:	SEPT. 19
LOCATION:	6513 PENNY LN., KNOX, TN	DRAWING NO.:	A-2


THESE PLANS ARE DIAGRAMMATIC ONLY AND ARE DESIGNED STRICTLY AS A GENERAL GUIDE TO CONSTRUCTION. CONTRACTOR IS SOLELY RESPONSIBLE FOR VERIFYING ALL DIMENSIONS AND LOCAL CODE COMPLIANCE PRIOR TO PURCHASING MATERIALS AND CONSTRUCTION. STRUCTURAL MEMBER SIZES INDICATED ON PLANS ARE USED STRICTLY AS A GUIDE FOR DIMENSIONING PURPOSES. STRUCTURAL MEMBERS SHALL BE SIZED BY MANUFACTURER OR STRUCTURAL ENGINEER. PRE-CONSTRUCTION DIMENSION ERRORS SHALL BE CORRECTED FREE OF CHARGE. THE DESIGNER SHALL NOT BE HELD LIABLE FOR UNCORRECTED ERRORS WHICH RESULT IN CONSTRUCTION COMPLICATIONS OR STRUCTURAL VARIANCES. ACCEPTANCE AND USE OF THESE PLANS CONSTITUTES AGREEMENT WITH THESE CONDITIONS.

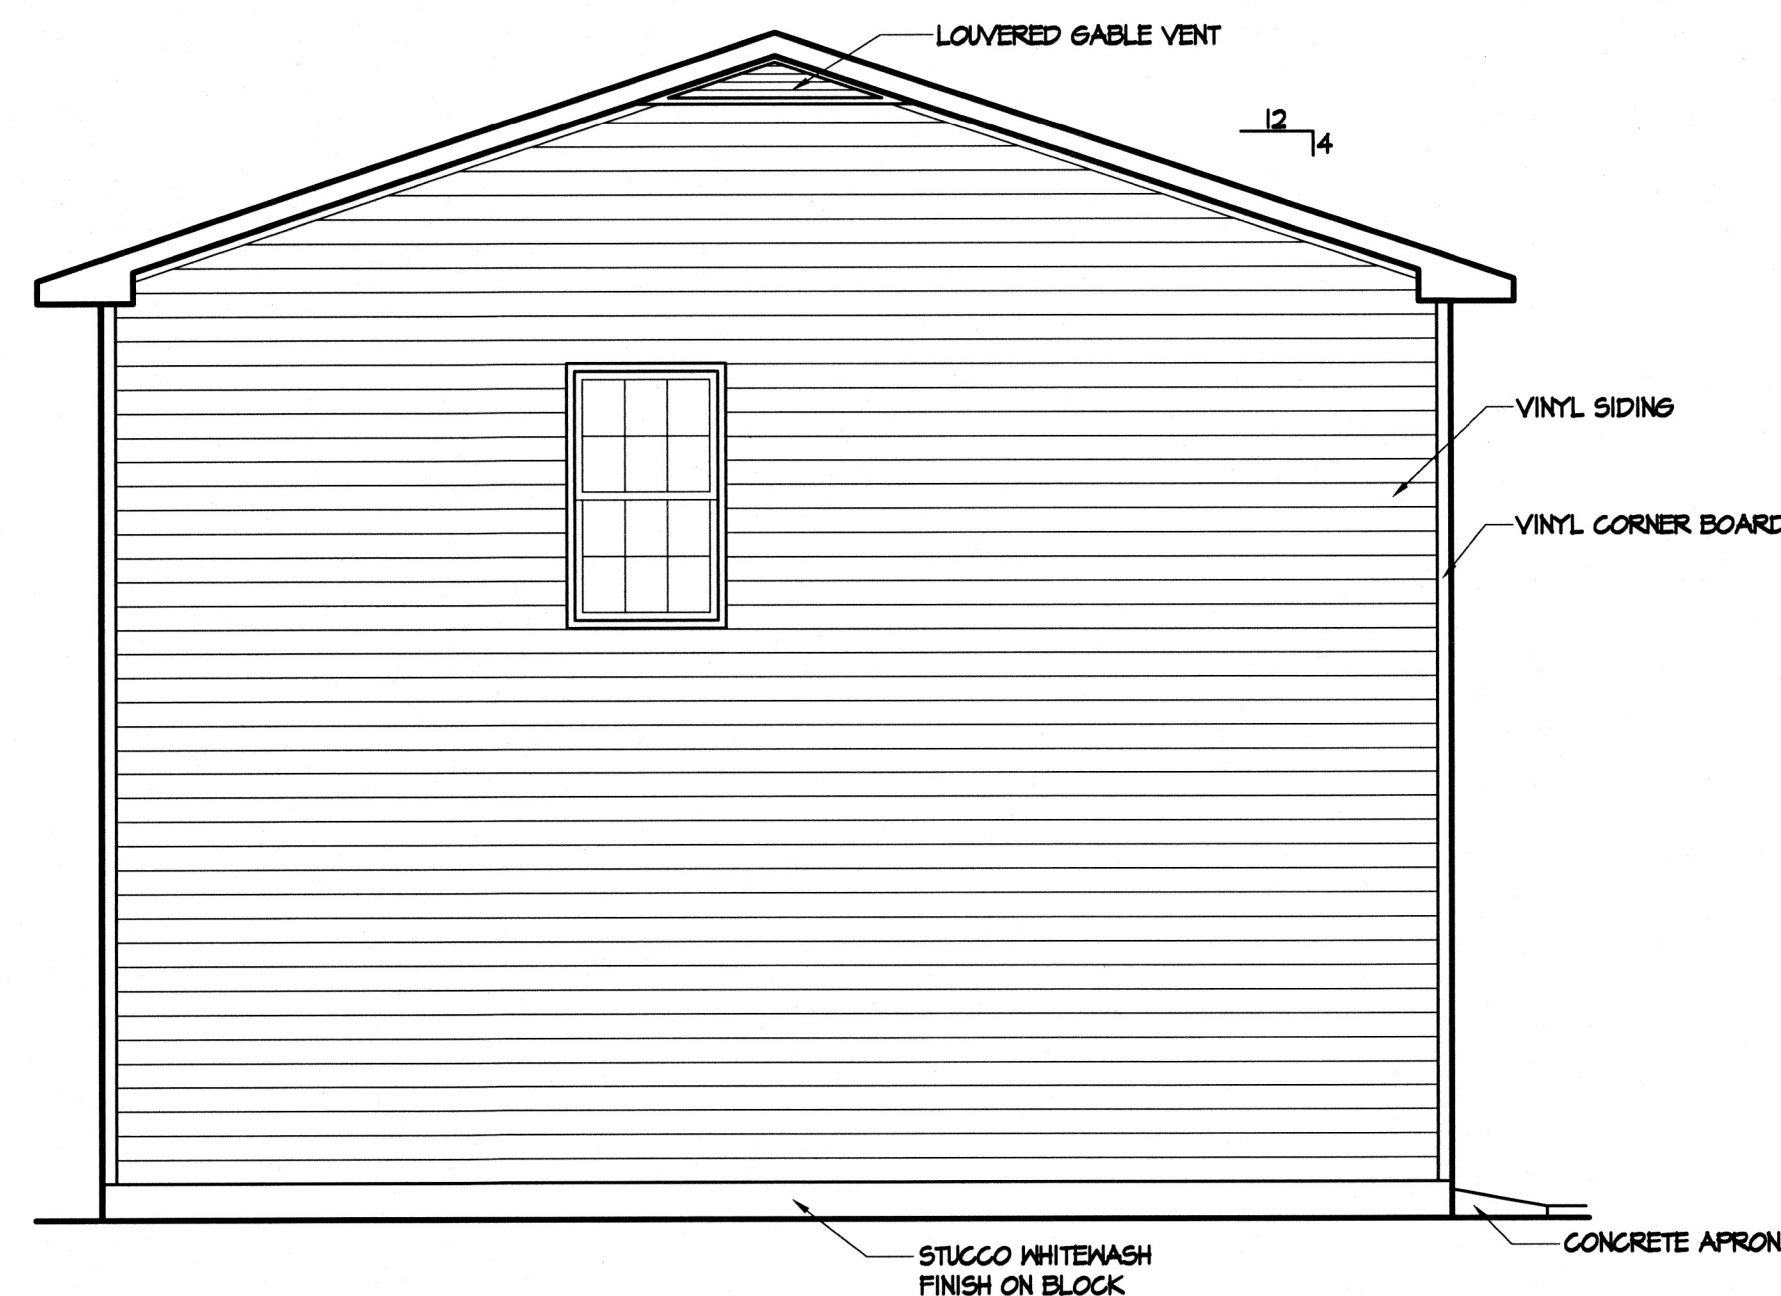


LEFT ELEVATION
1/4"=1'-0"

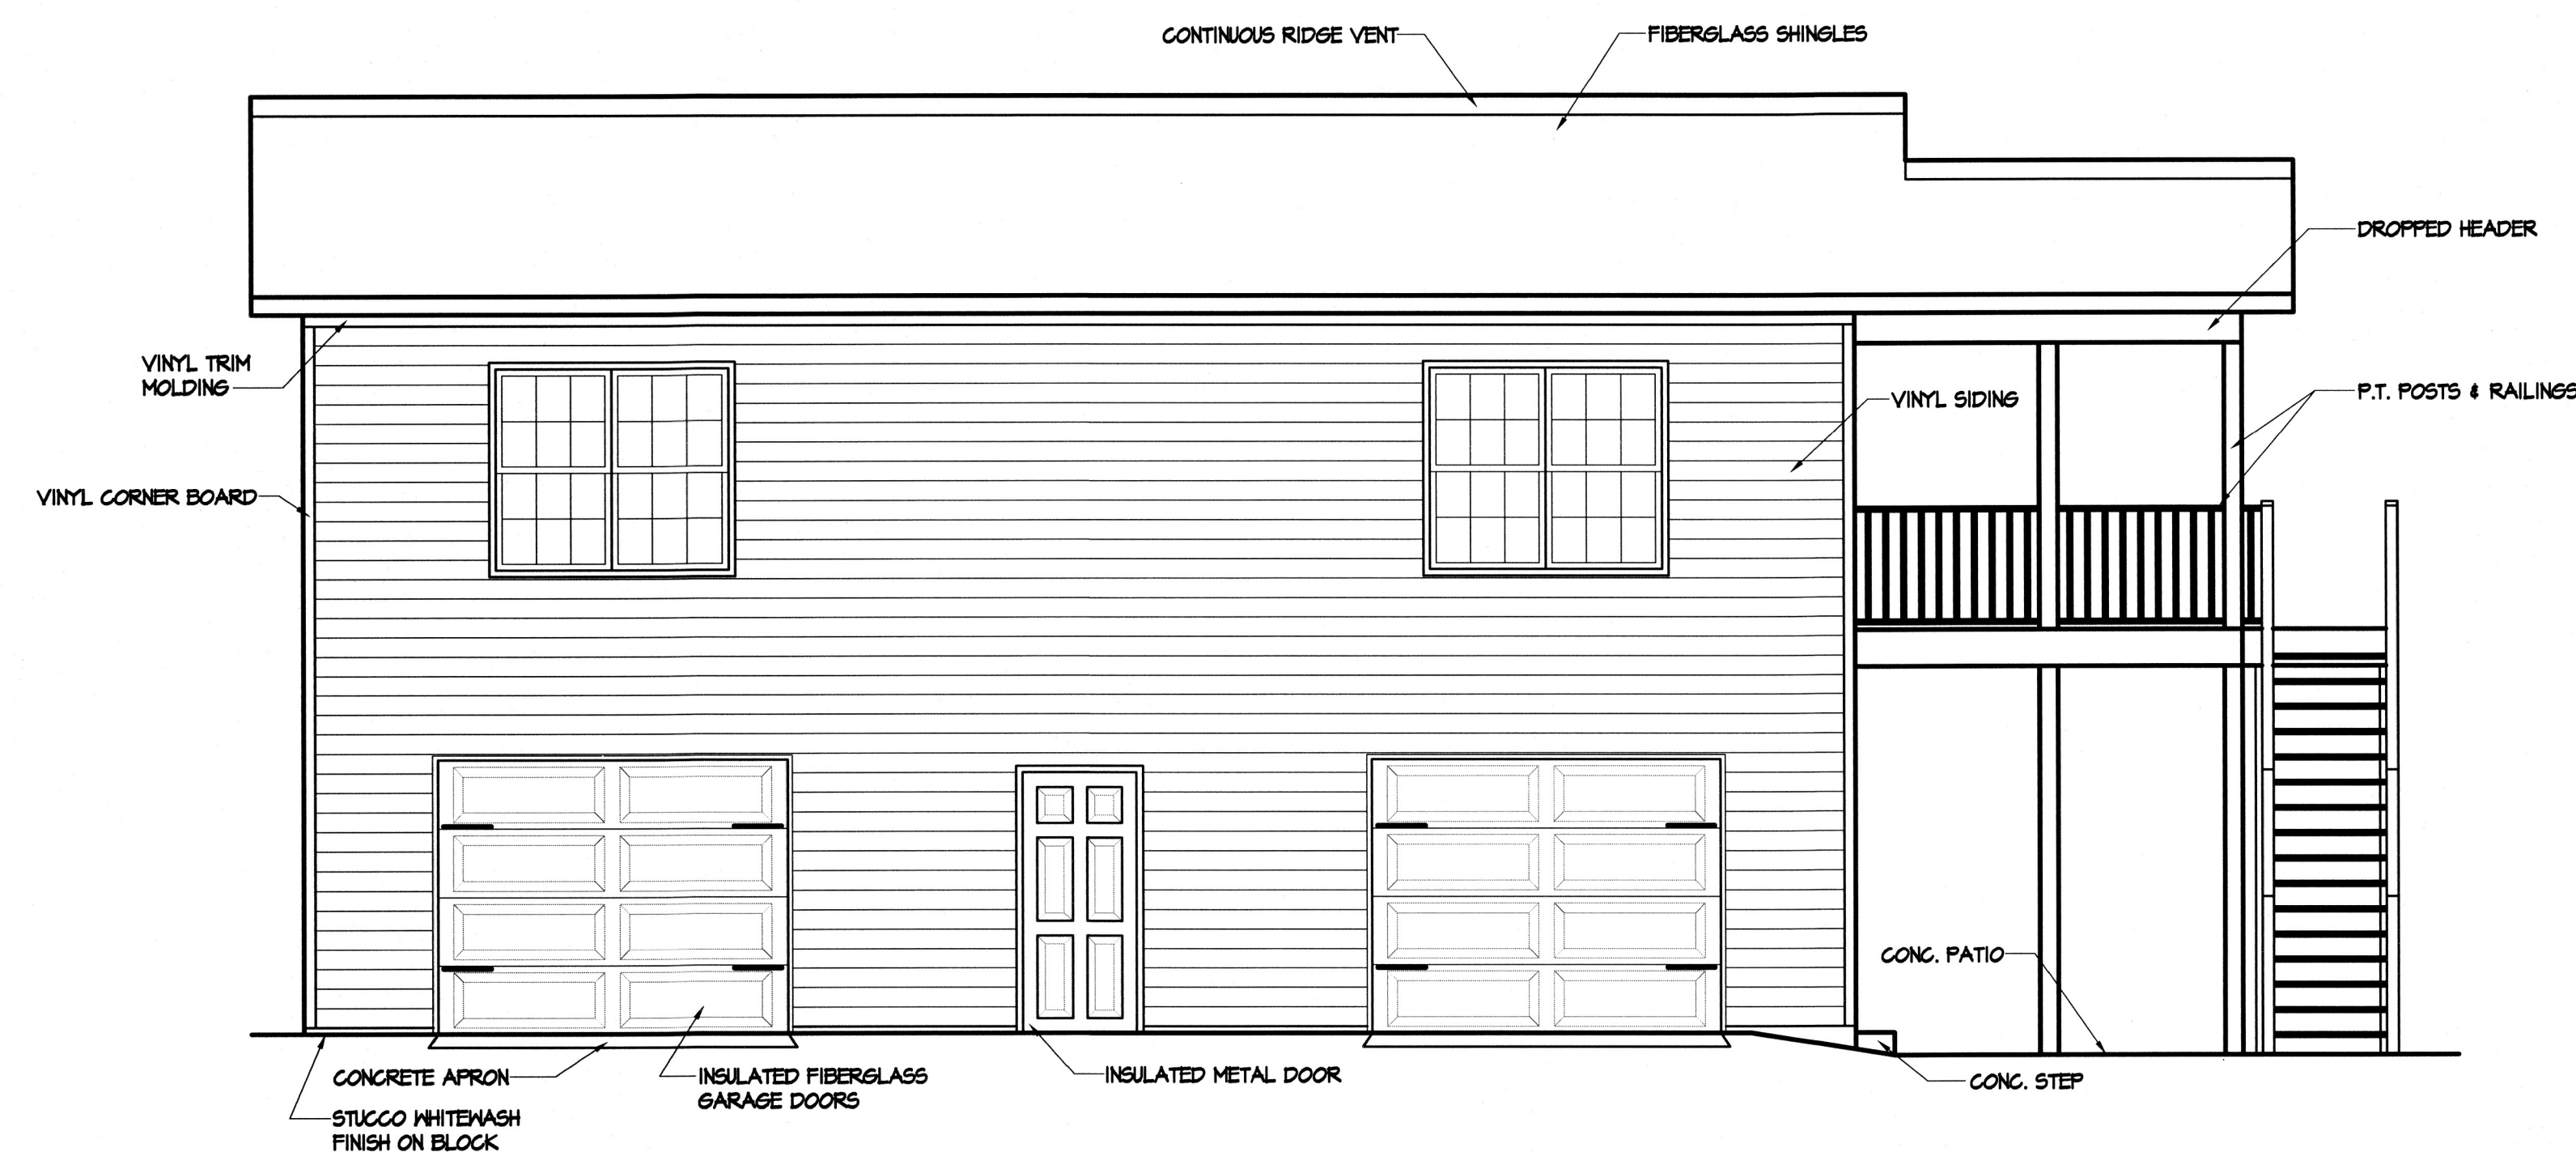

FRONT ELEVATION
1/4"=1'-0"

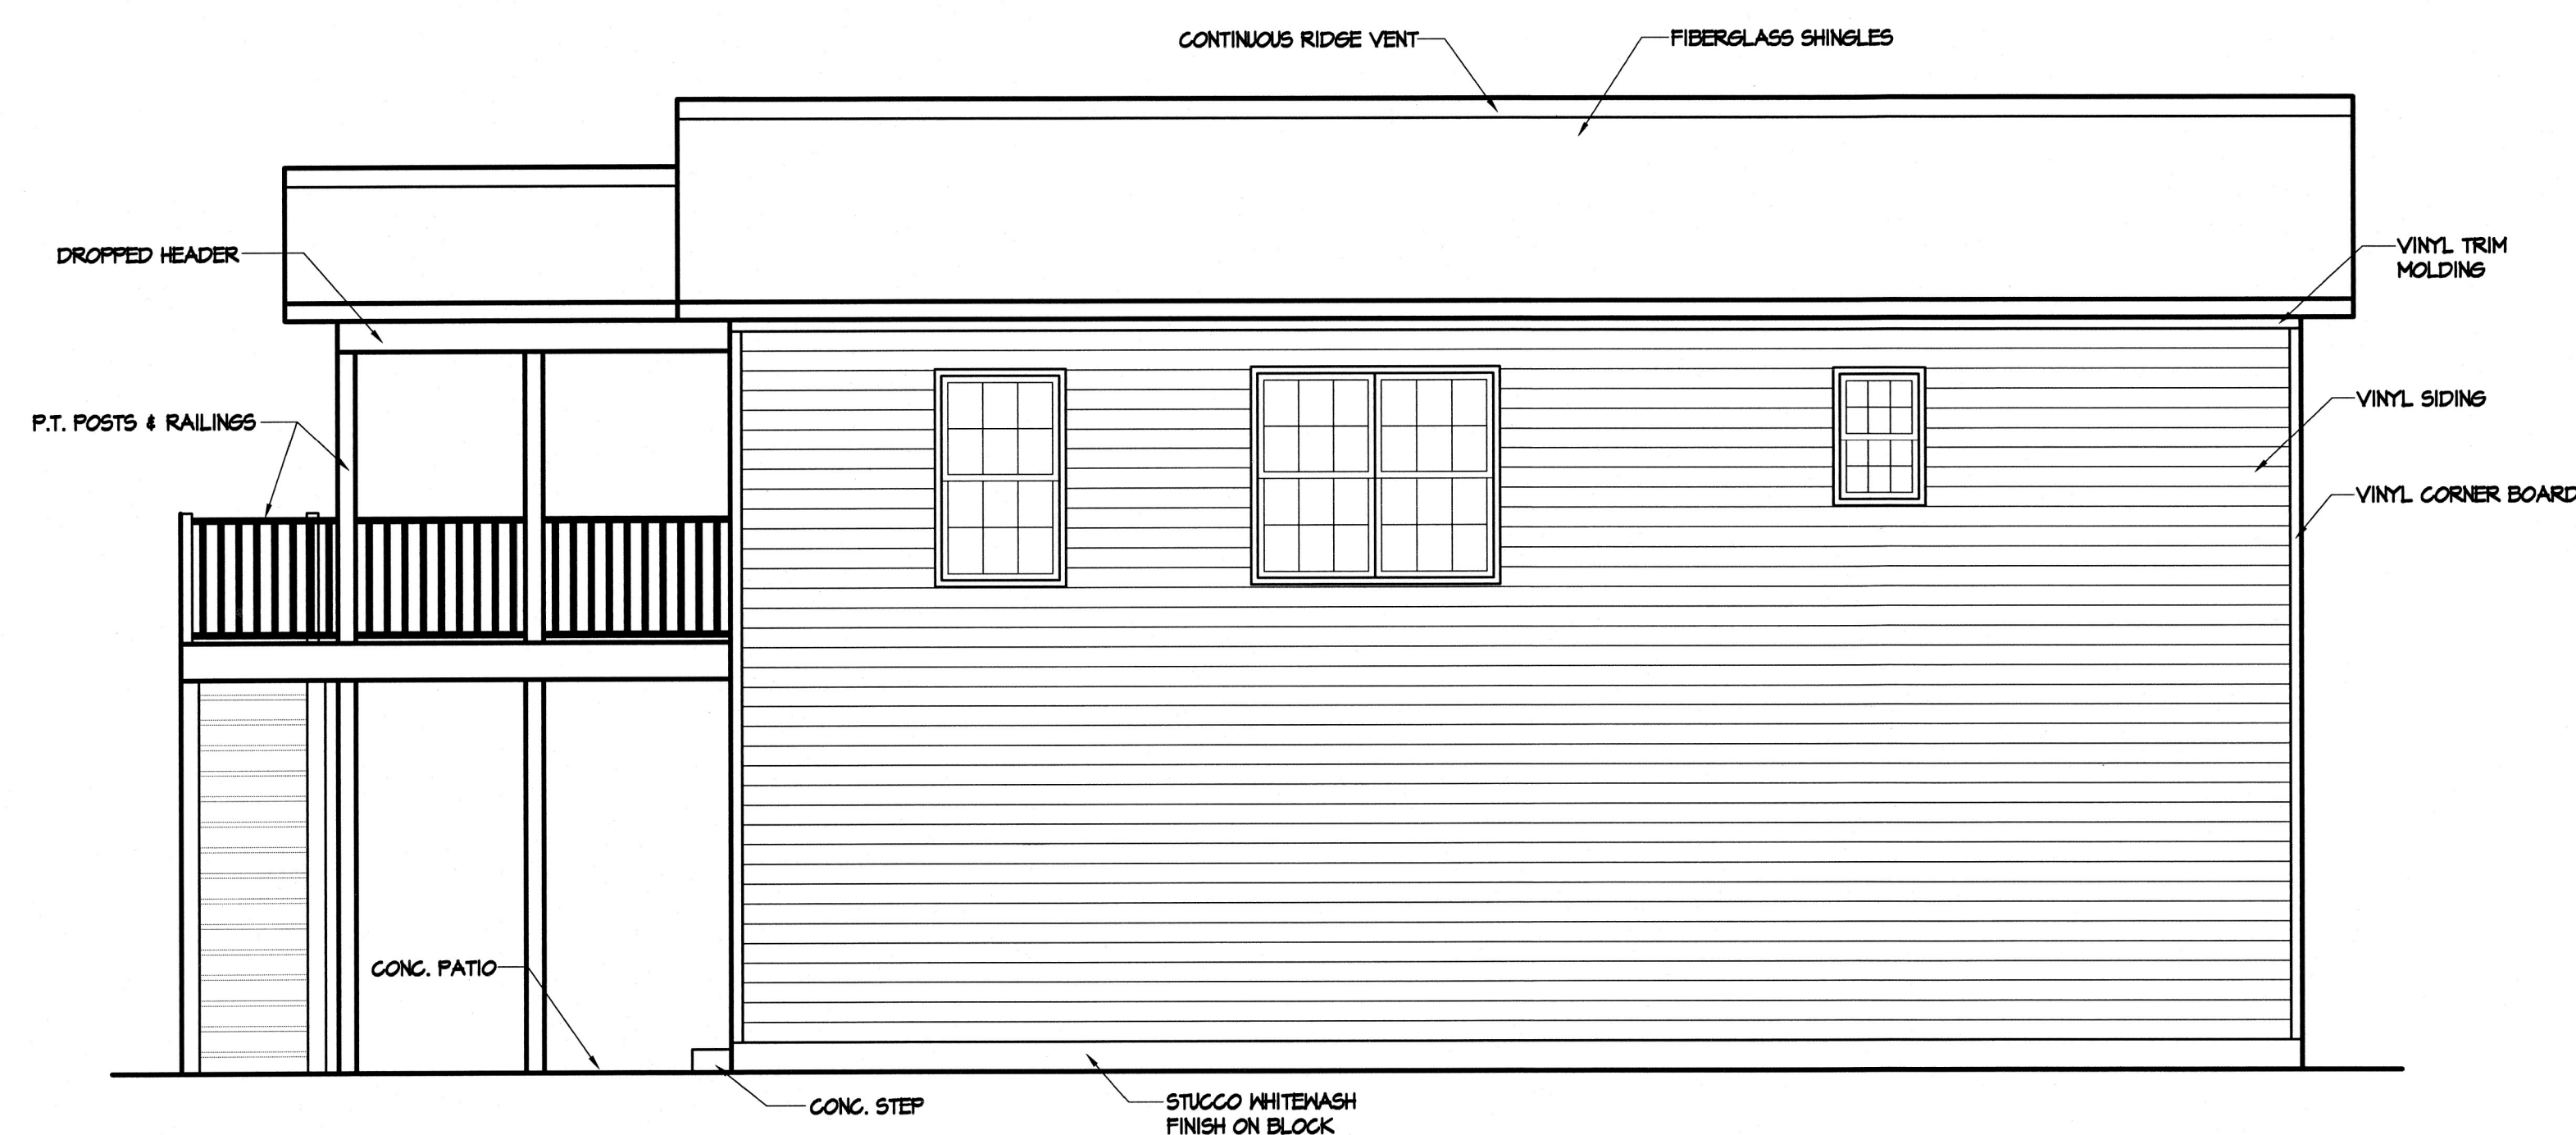

REAR ELEVATION
1/4"=1'-0"

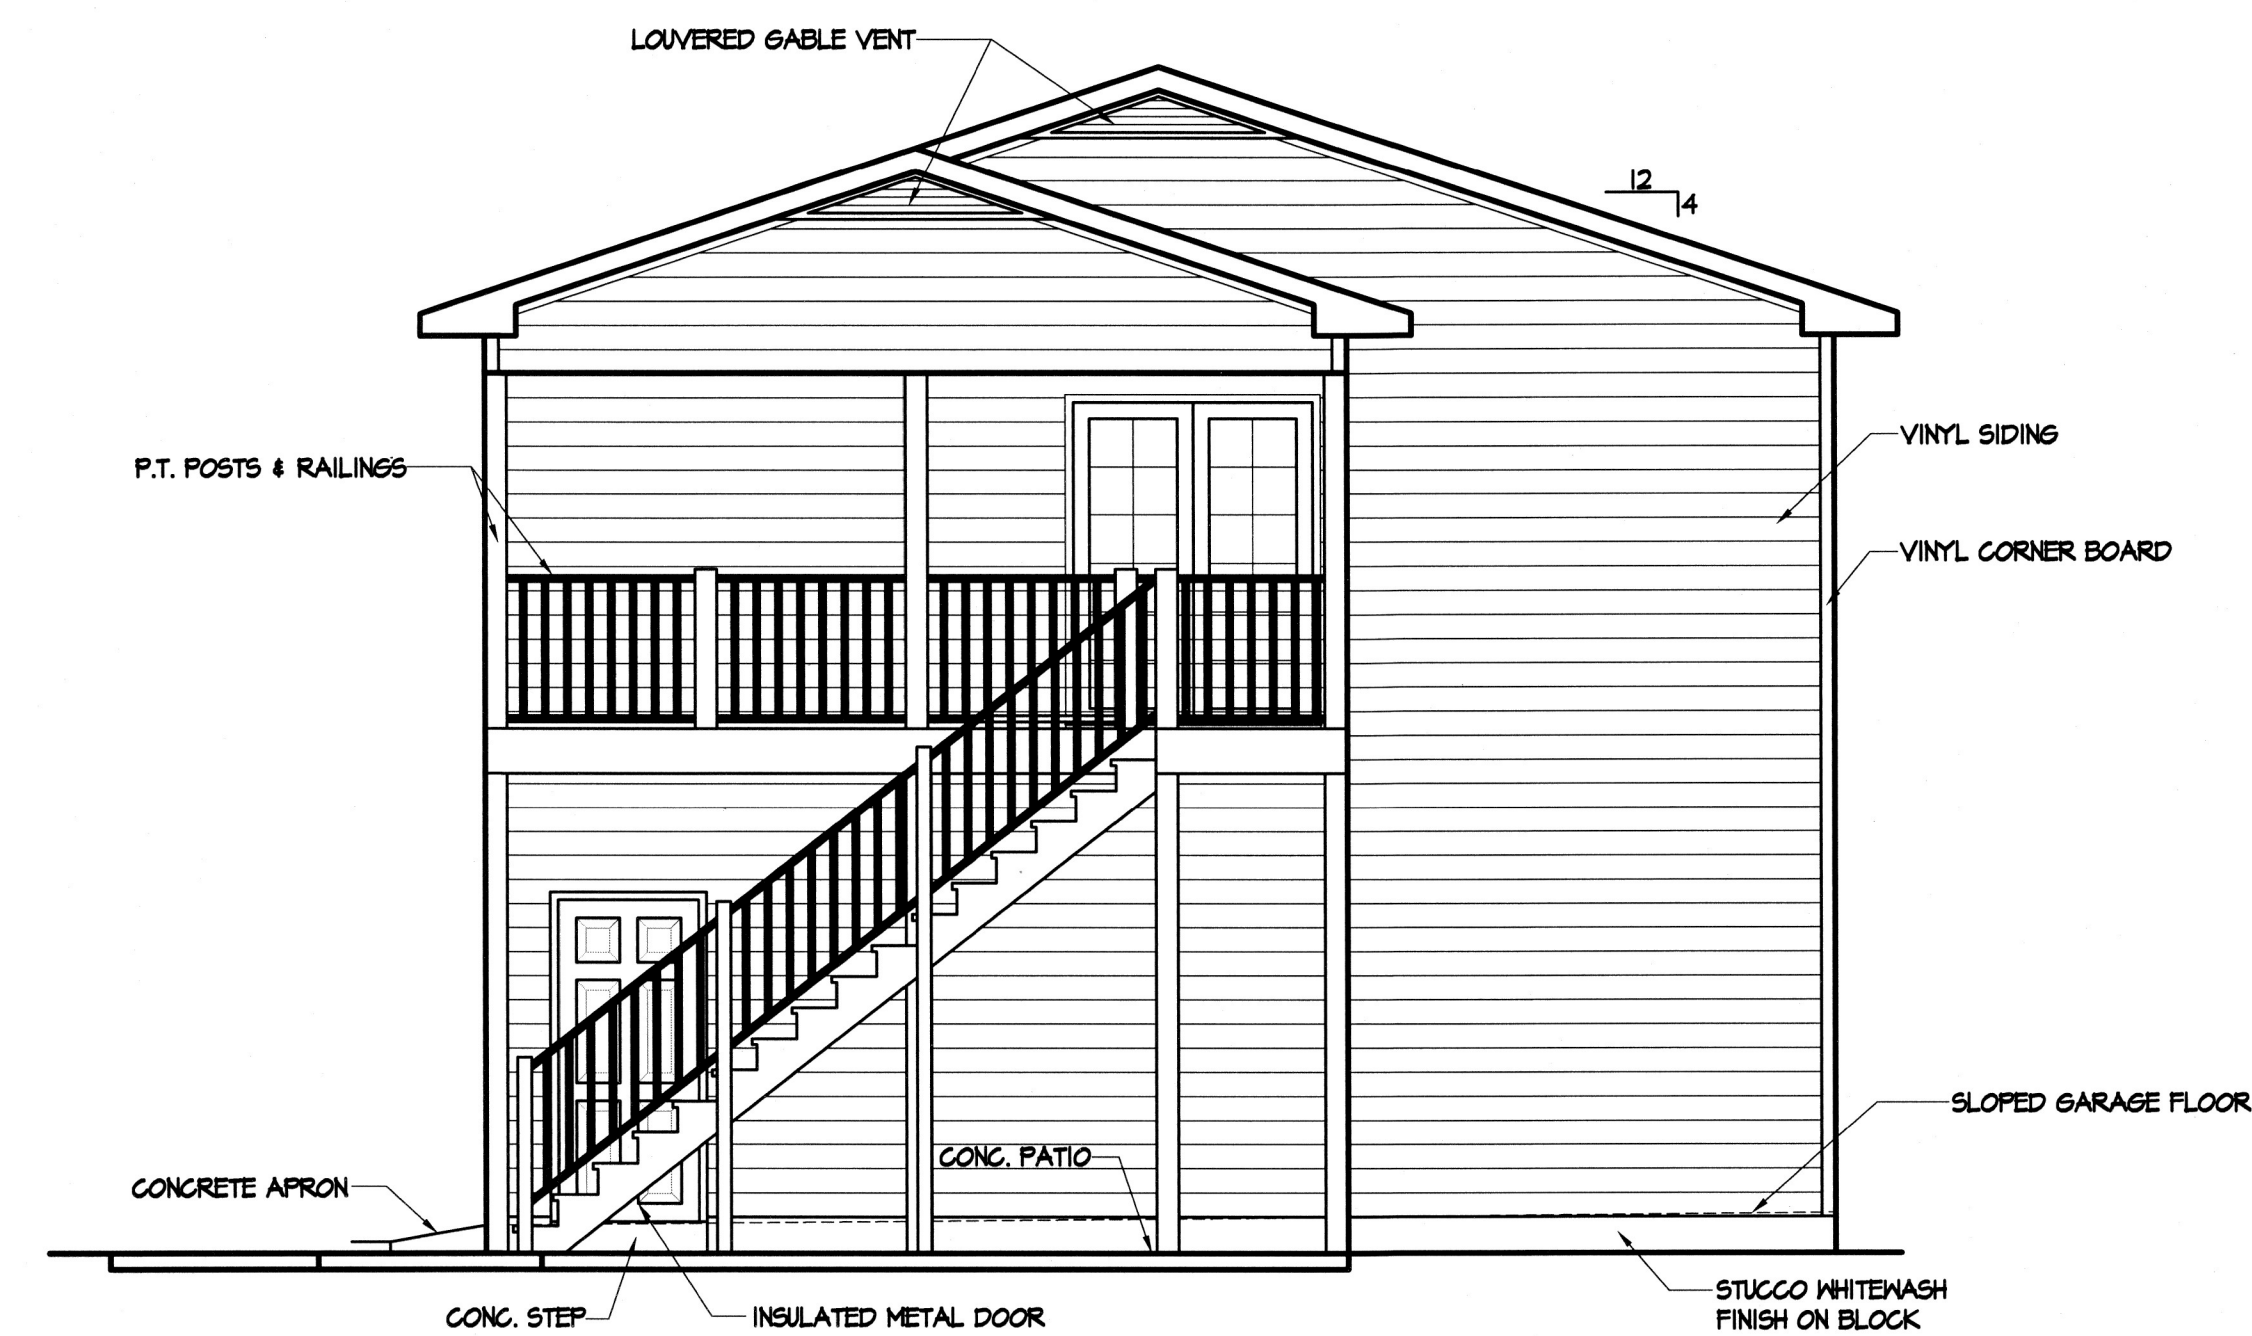

RIGHT ELEVATION
1/4"=1'-0"

1-A-20-UR
10/30/2019



PLANS BY MOONLIGHT		RESIDENTIAL DESIGN AND DRAFTING SERVICES 694-3723
PLANS FOR:	DELLA EVANS	CAD FILE:
DESCRIPTION:	EXTERIOR ELEVATIONS	DATE:
LOCATION:	6513 PENNY LN., KNOX, TN	SEPT. 19
		DRAWING NO.
		A-3

THESE PLANS ARE DIAGRAMMATIC ONLY AND ARE DESIGNED STRICTLY AS A GENERAL GUIDE TO CONSTRUCTION. CONTRACTOR IS SOLELY RESPONSIBLE FOR VERIFYING ALL DIMENSIONS AND LOCAL CODE COMPLIANCE PRIOR TO PURCHASING MATERIALS AND CONSTRUCTION. STRUCTURAL MEMBER SIZES INDICATED ON PLANS ARE USED STRICTLY AS A GUIDE FOR DIMENSIONING PURPOSES. STRUCTURAL MEMBERS SHALL BE SIZED BY MANUFACTURER OR STRUCTURAL ENGINEER. PRE-CONSTRUCTION DIMENSION ERRORS SHALL BE CORRECTED FREE OF CHARGE. THE DESIGNER SHALL NOT BE HELD LIABLE FOR UNCORRECTED ERRORS WHICH RESULT IN CONSTRUCTION COMPLICATIONS OR STRUCTURAL VARIANCES. ACCEPTANCE AND USE OF THESE PLANS CONSTITUTES AGREEMENT WITH THESE CONDITIONS.