
10/30/2026 8:57:47 AM Y:\AAA Projects\Current Projects\26134 Lot 111 Rutledge Pike Residence\01 Current Drawings\26134 Lot 111 Rutledge Pike Residence.rvt

NOTE:

GENERAL CONTRACTOR TO DETERMINE THE FINAL LOCATION OF THE STRUCTURE ON THE SITE BASED ON SETBACK REQUIREMENTS OF THE LOCAL JURISDICTION.

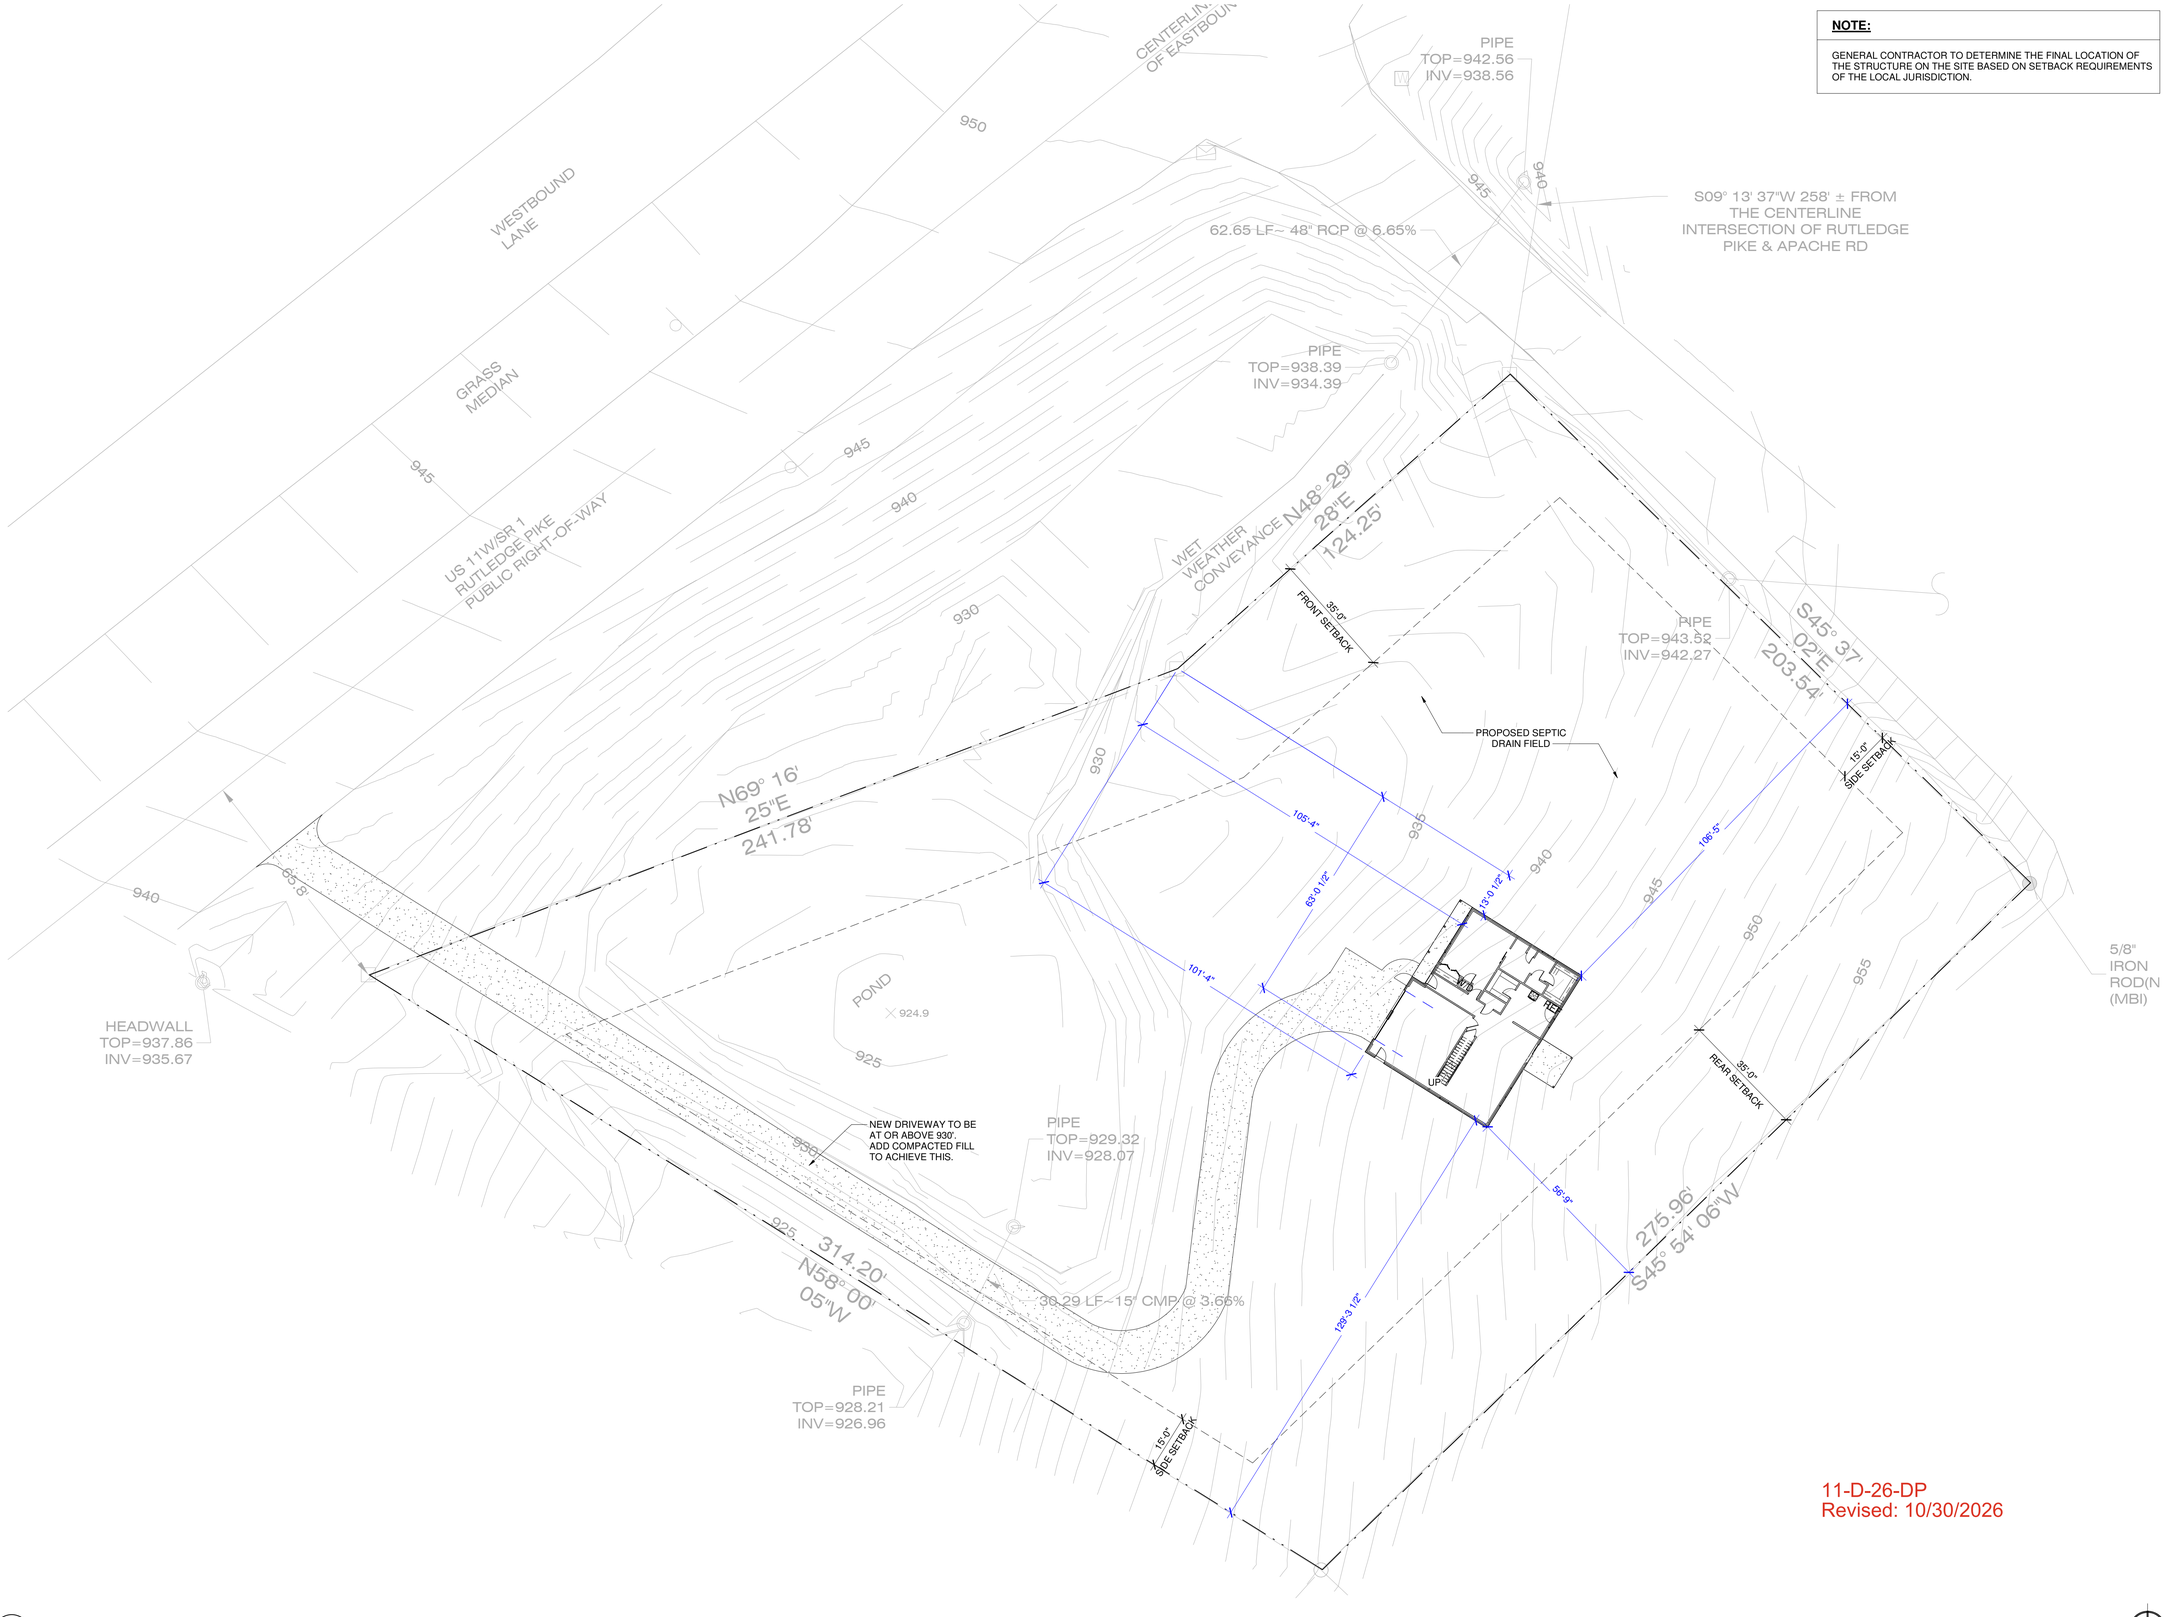

11-D-26-DP
Revised: 10/30/2026

oysk3 architects
Knoxville, TN 37921
office@oysk3architects.com
1545 Western Avenue, Suite 100
(865) 523-8200

TERRA LYNNE KNAPP
REGISTERED ARCHITECT
No. 103483
STATE OF TENNESSEE

8/7/2026

11-D-26-DP

RUTLEDGE PIKE RESIDENCE

NEW CONSTRUCTION
Lot 111 Rutledge Pike
Knoxville, Tennessee 37924

ISSUE	DATE	ISSUED FOR

DRAWN BY: MB

ARCHITECTURAL SITE PLAN

A100

1 / A100 ARCHITECTURAL SITE PLAN
1" = 20'-0"

PROJECT : 26134

© COPYRIGHT 2026