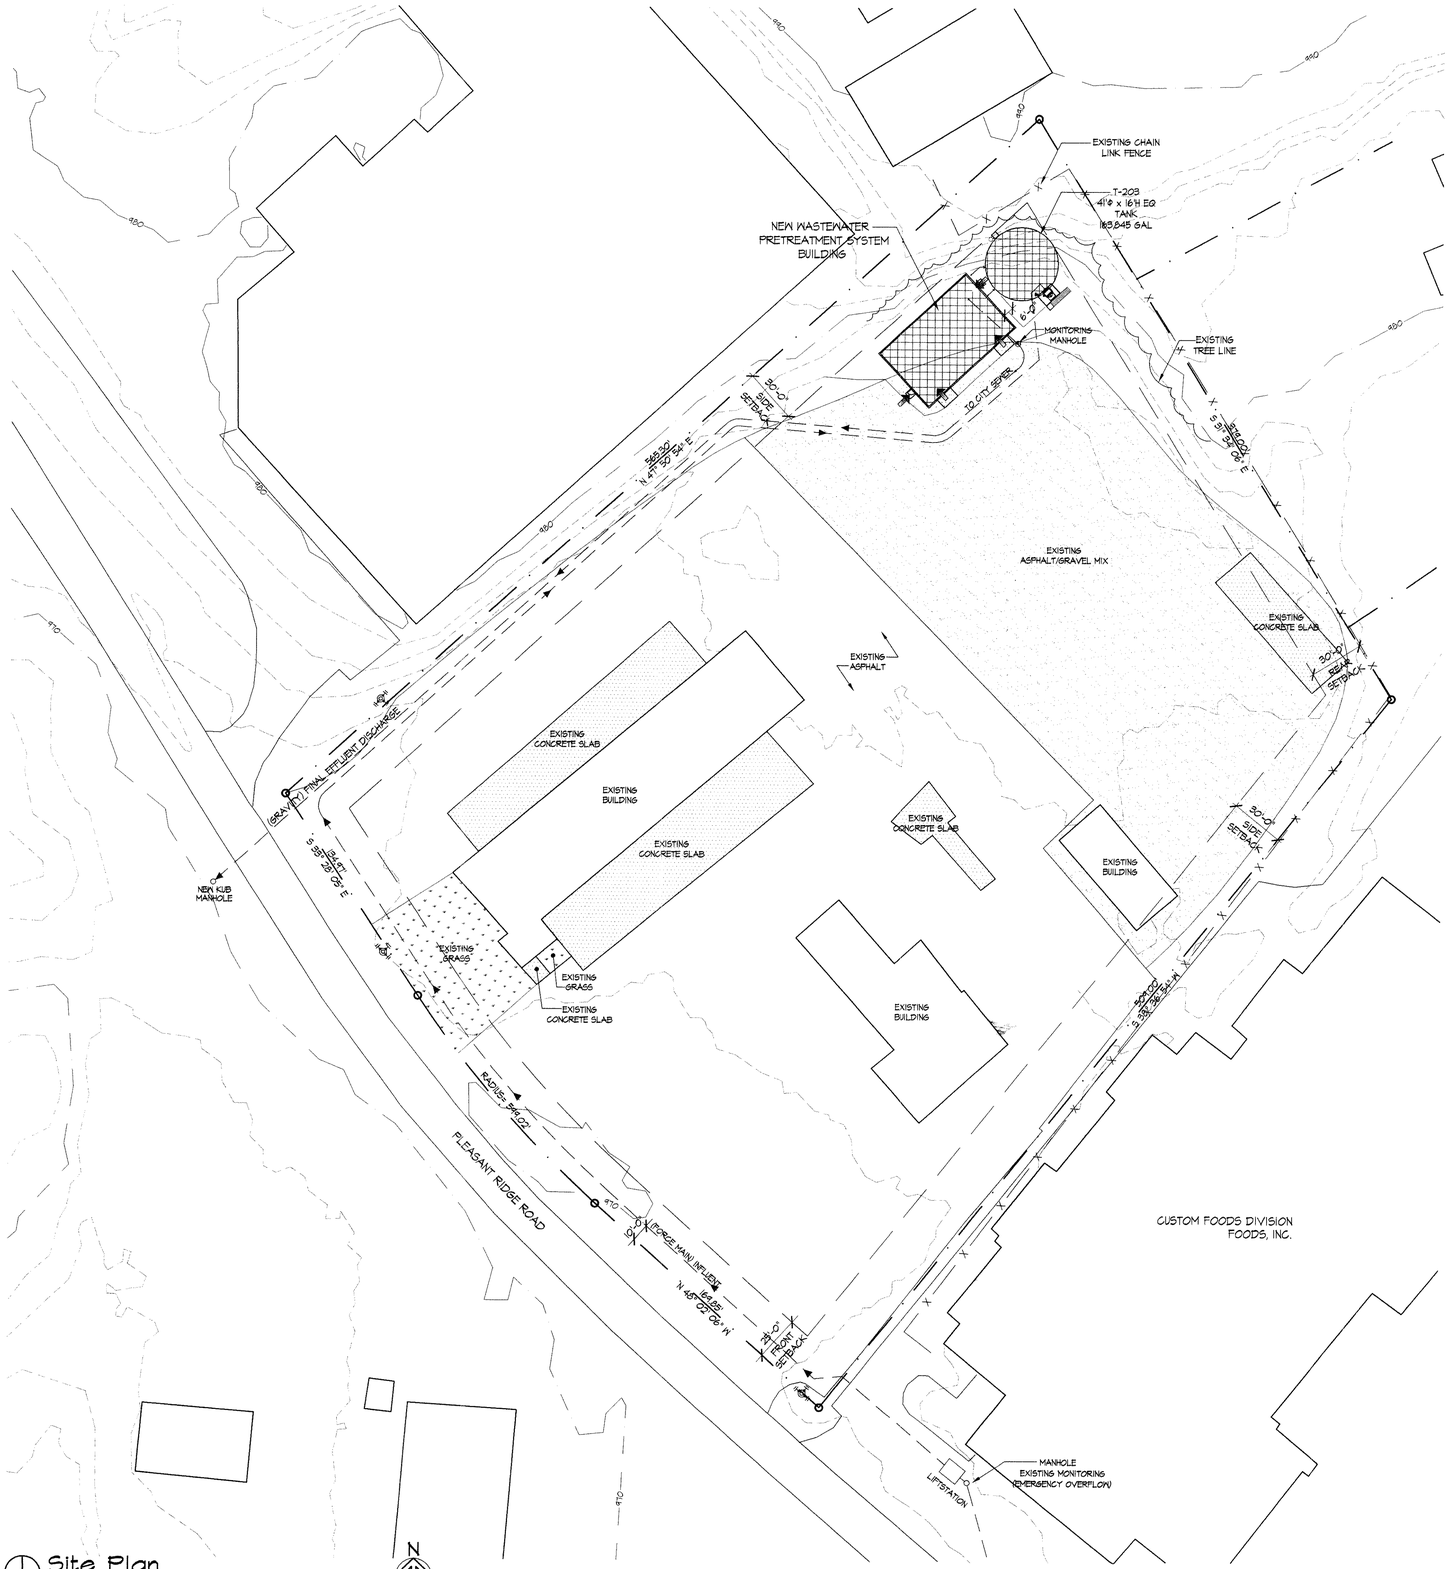

LEGEND

- CONCRETE PAD
- ASPHALT/GRAVEL MIX
- GRASS
- NEW CONSTRUCTION
- EXISTING MAJOR TOPOS
- EXISTING MINOR TOPOS
- NEW TOPOGRAPHY
- CHAIN LINK FENCE
- FIRE HYDRANT

1 Site Plan
G002 SCALE: 1" = model space

1-D-08-UK
11/24/08

NOT FOR CONSTRUCTION

All copyrights reserved by Odle & Young Architects, Inc. This document, including its electronic form, are instruments of service for use solely on this project. It may not be copied, reproduced, or revised without the express written consent of Odle & Young Architects, Inc. All original instruments of service remain the sole property of Odle & Young Architects, Inc.

ODLE & YOUNG ARCHITECTS, INC
1545 Western Ave.
Knoxville, TN 37921
865-523-8200
865-523-8266 Fax
office@oyarchitects.com
www.oyarchitects.com

Water Treatment Equipment Building

3608/3614 Pleasant Ridge Road
Knoxville, TN

MARK	DATE	ISSUE FOR
	11/24/2008	Use on Revision

PROJECT #	08074
DRAWN	GAC
CHECKED	
SHEET TITLE	Site Plan
SHEET	G002
PROJECT NAME	Water Treatment Building