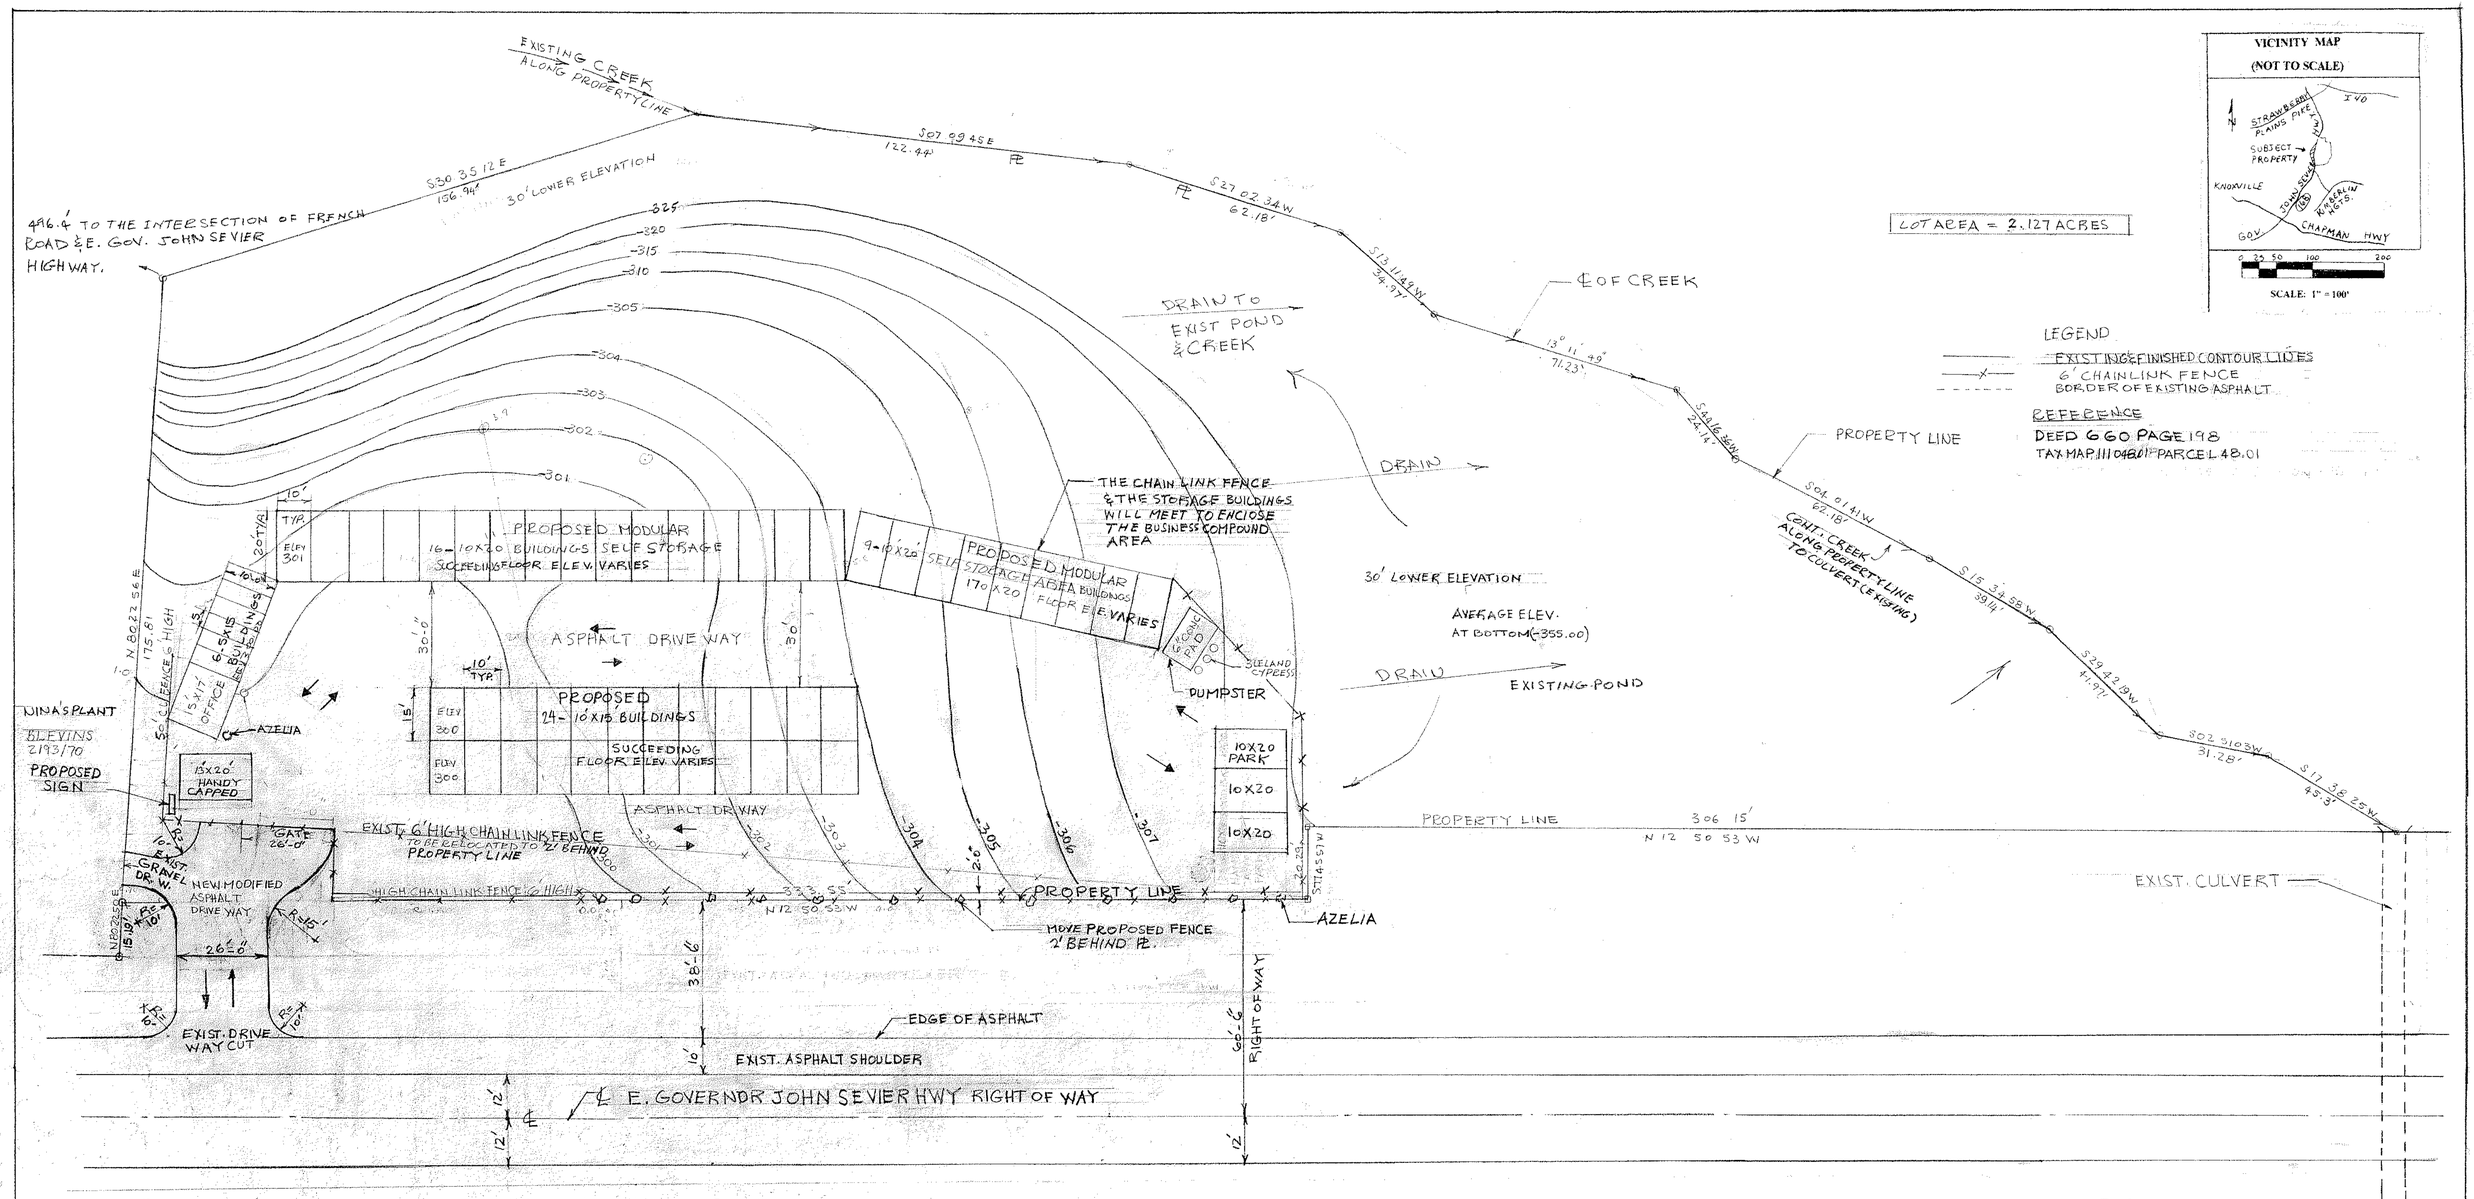

SITE PLAN
SCALE: 1" = 20'

3-F-06-UR

U.O.R.

DATE 2-27-06

REVISED

02/16/06

02/16/06

ASFOUR & ASSOC.
STRUCTURAL ENGINEERS
GRANT R. ASFOUR, P.E.
9708 DUTCH TOWN ROAD
Knoxville, TN 37922
PHONE (865) 967-8013 • FAX (865) 357-3100

PROJECT NAME: 1509 E. GOVERNOR JOHN SEVIER HWY
STORE YOUR STUFF
SELF STORAGE BUILDINGS

SCALE: 1" = 20'	APPROVED BY: Grant R. Asfour P.E.	DRAWN BY: Ma
DATE: 02-06-06		REVISED: Ma

SITE PLAN 1" = 20'

DRAWING NUMBER S1 OF 1

FILE # 3F 06 UR
MEETING 3-9-06 1:30 PM MAIN ASSEMBLY Room