


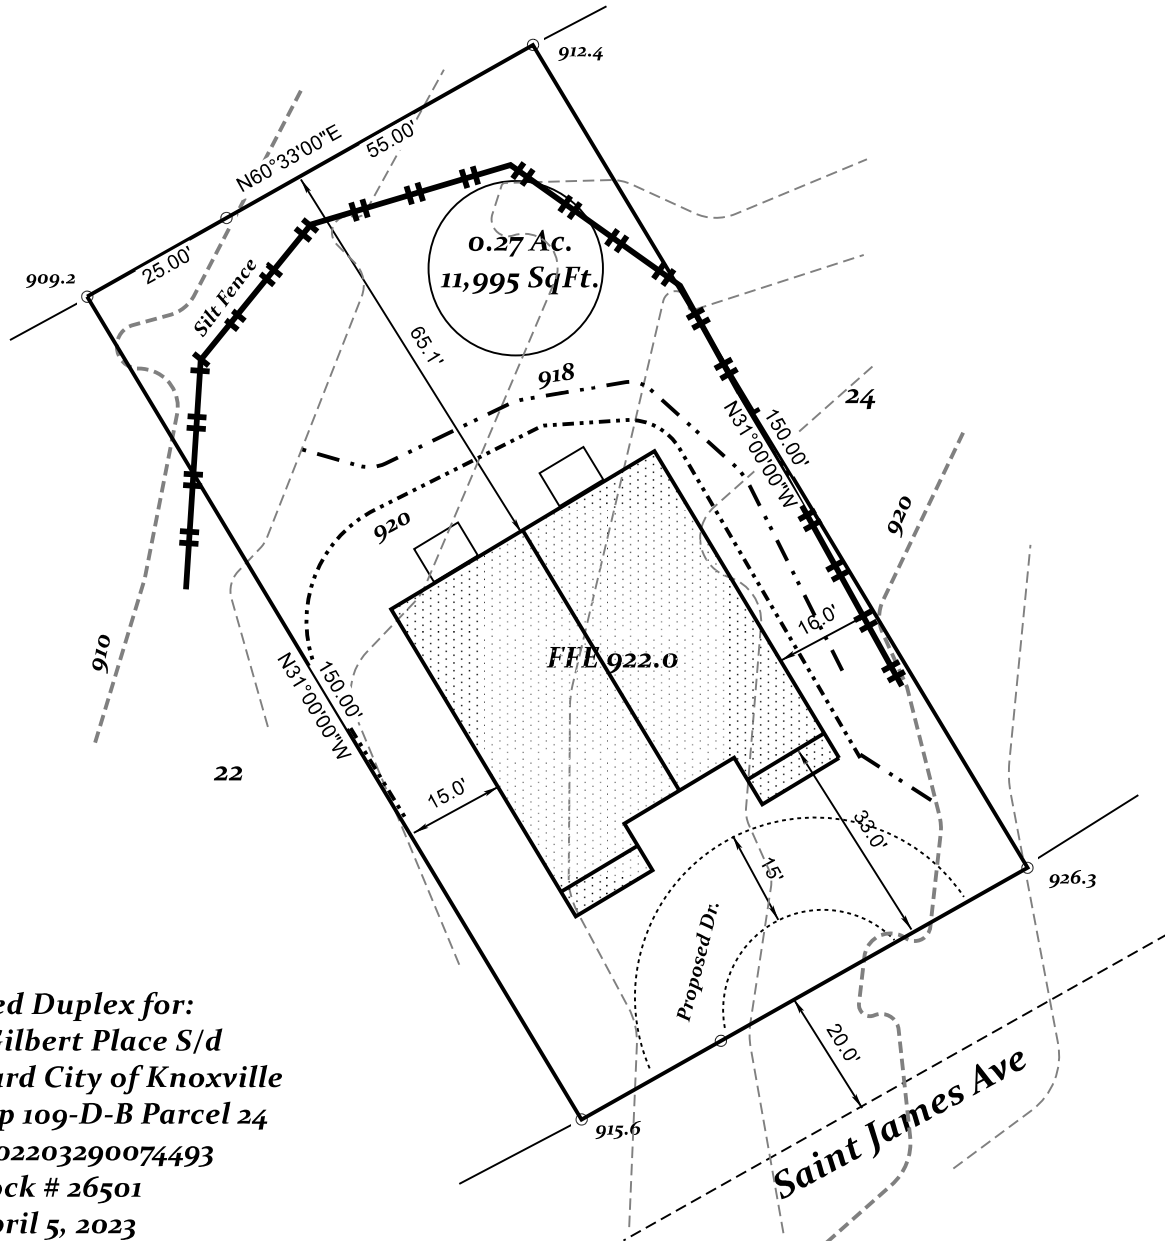


Proposed Duplex for:
Lot 23 Gilbert Place S/d
26th Ward City of Knoxville
CLT Map 109-D-B Parcel 24
Inst # 202203290074493
City Block # 26501
Date April 5, 2023
Scale 1" = 30'




5-E-23-SU
Rev 4.21.23




Rendering

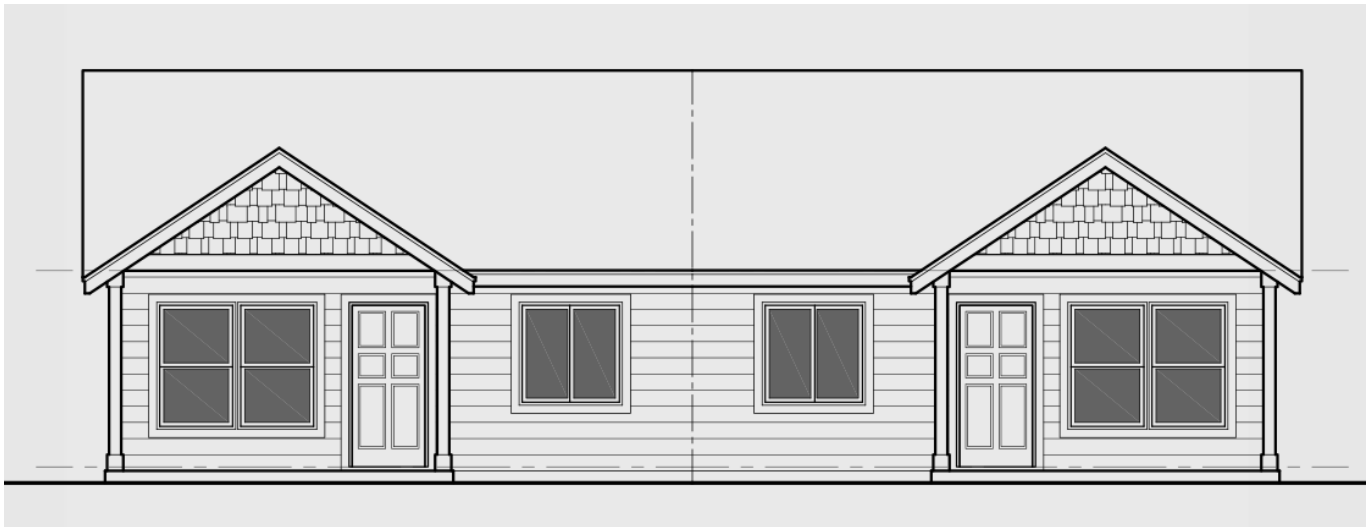

Façade

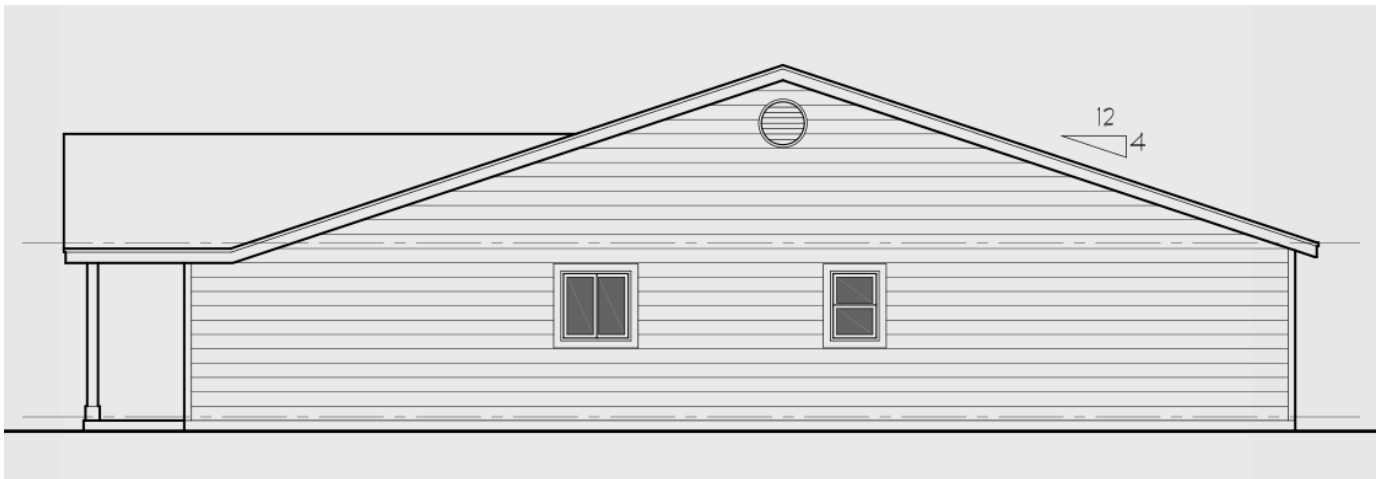

Side elevation

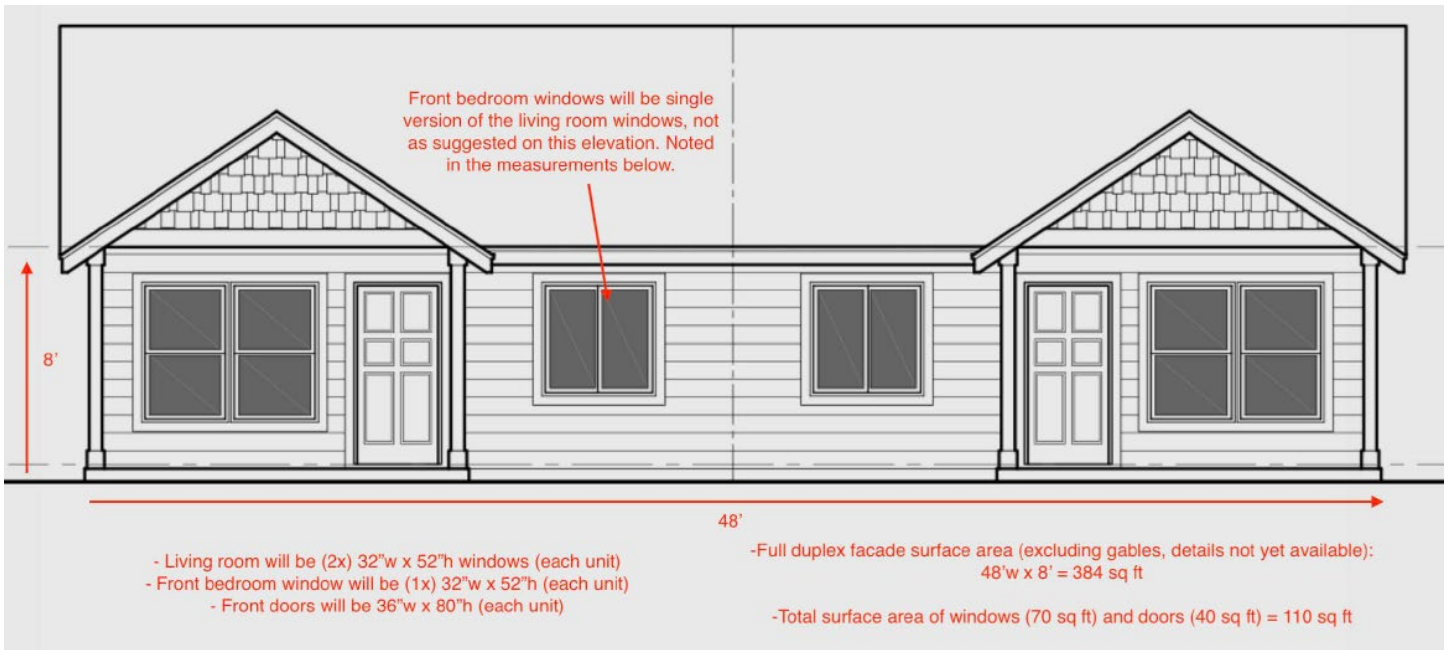

Calculations

Main Floor Plan

