


10-B-26-SU
Rev 9.10.2026

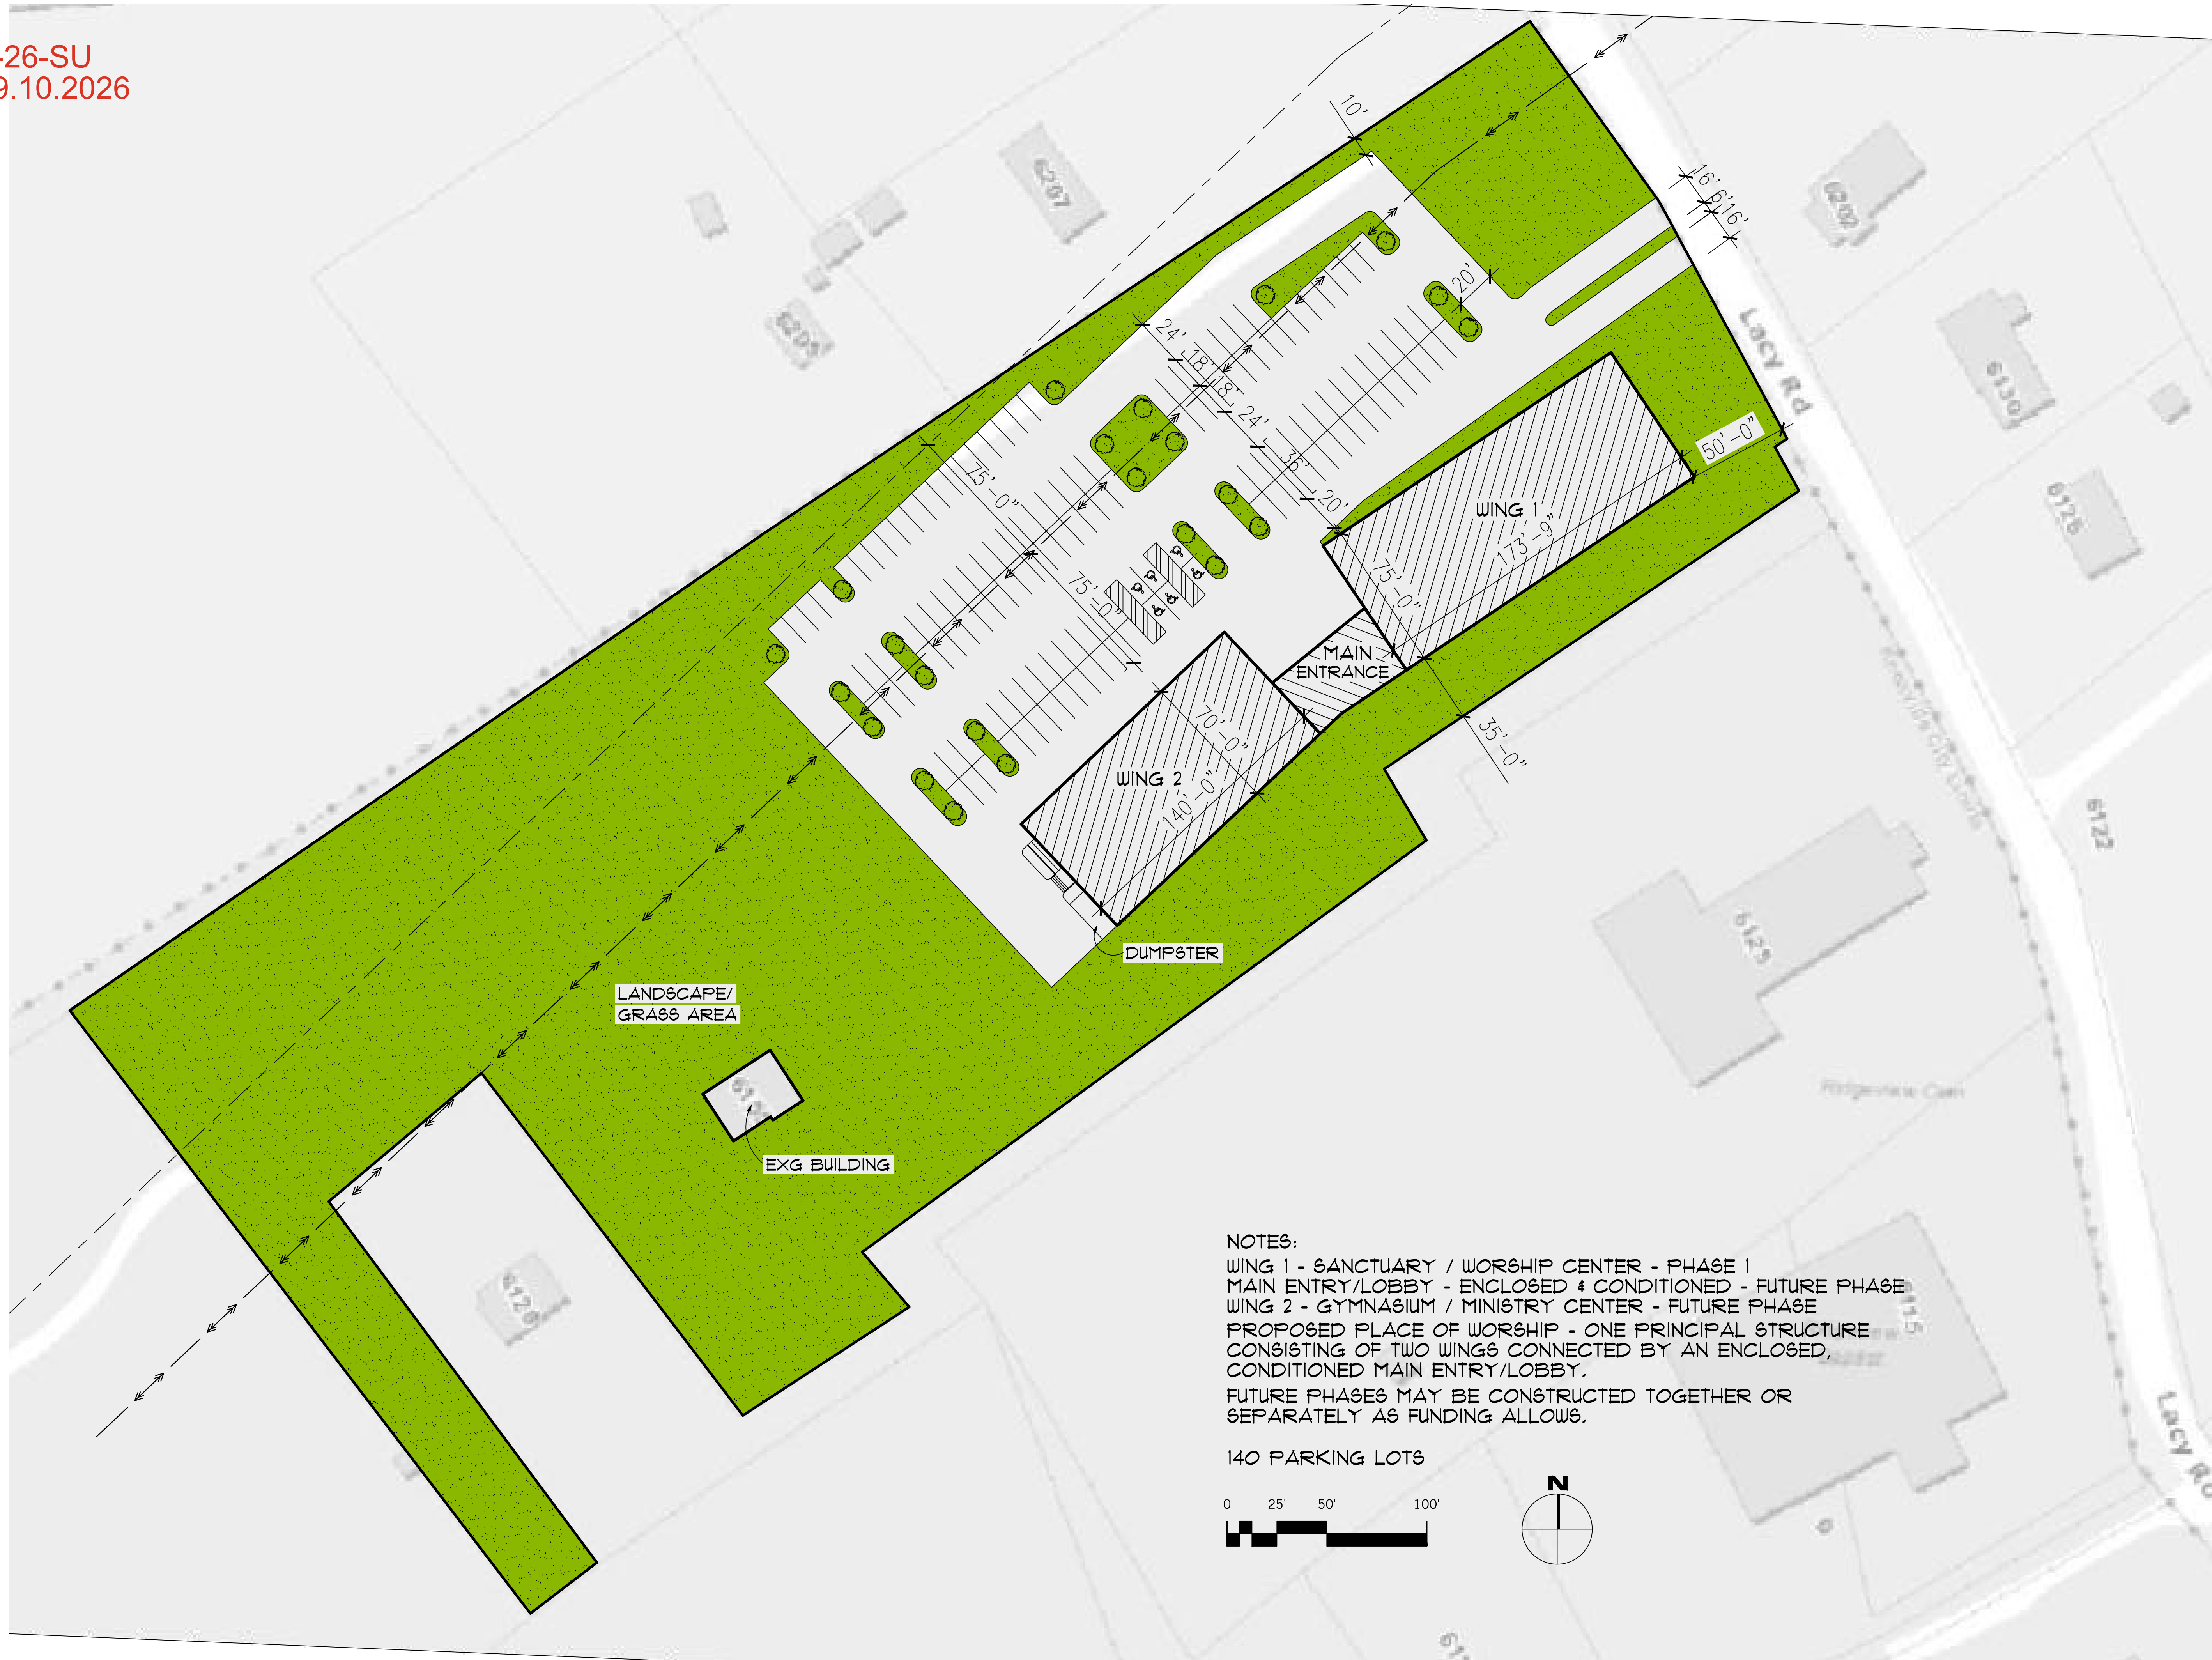

SITE PLAN

6155 LACY ROAD

2026

6155

SHEET

4

4

100% SCALE @ 26"x36"