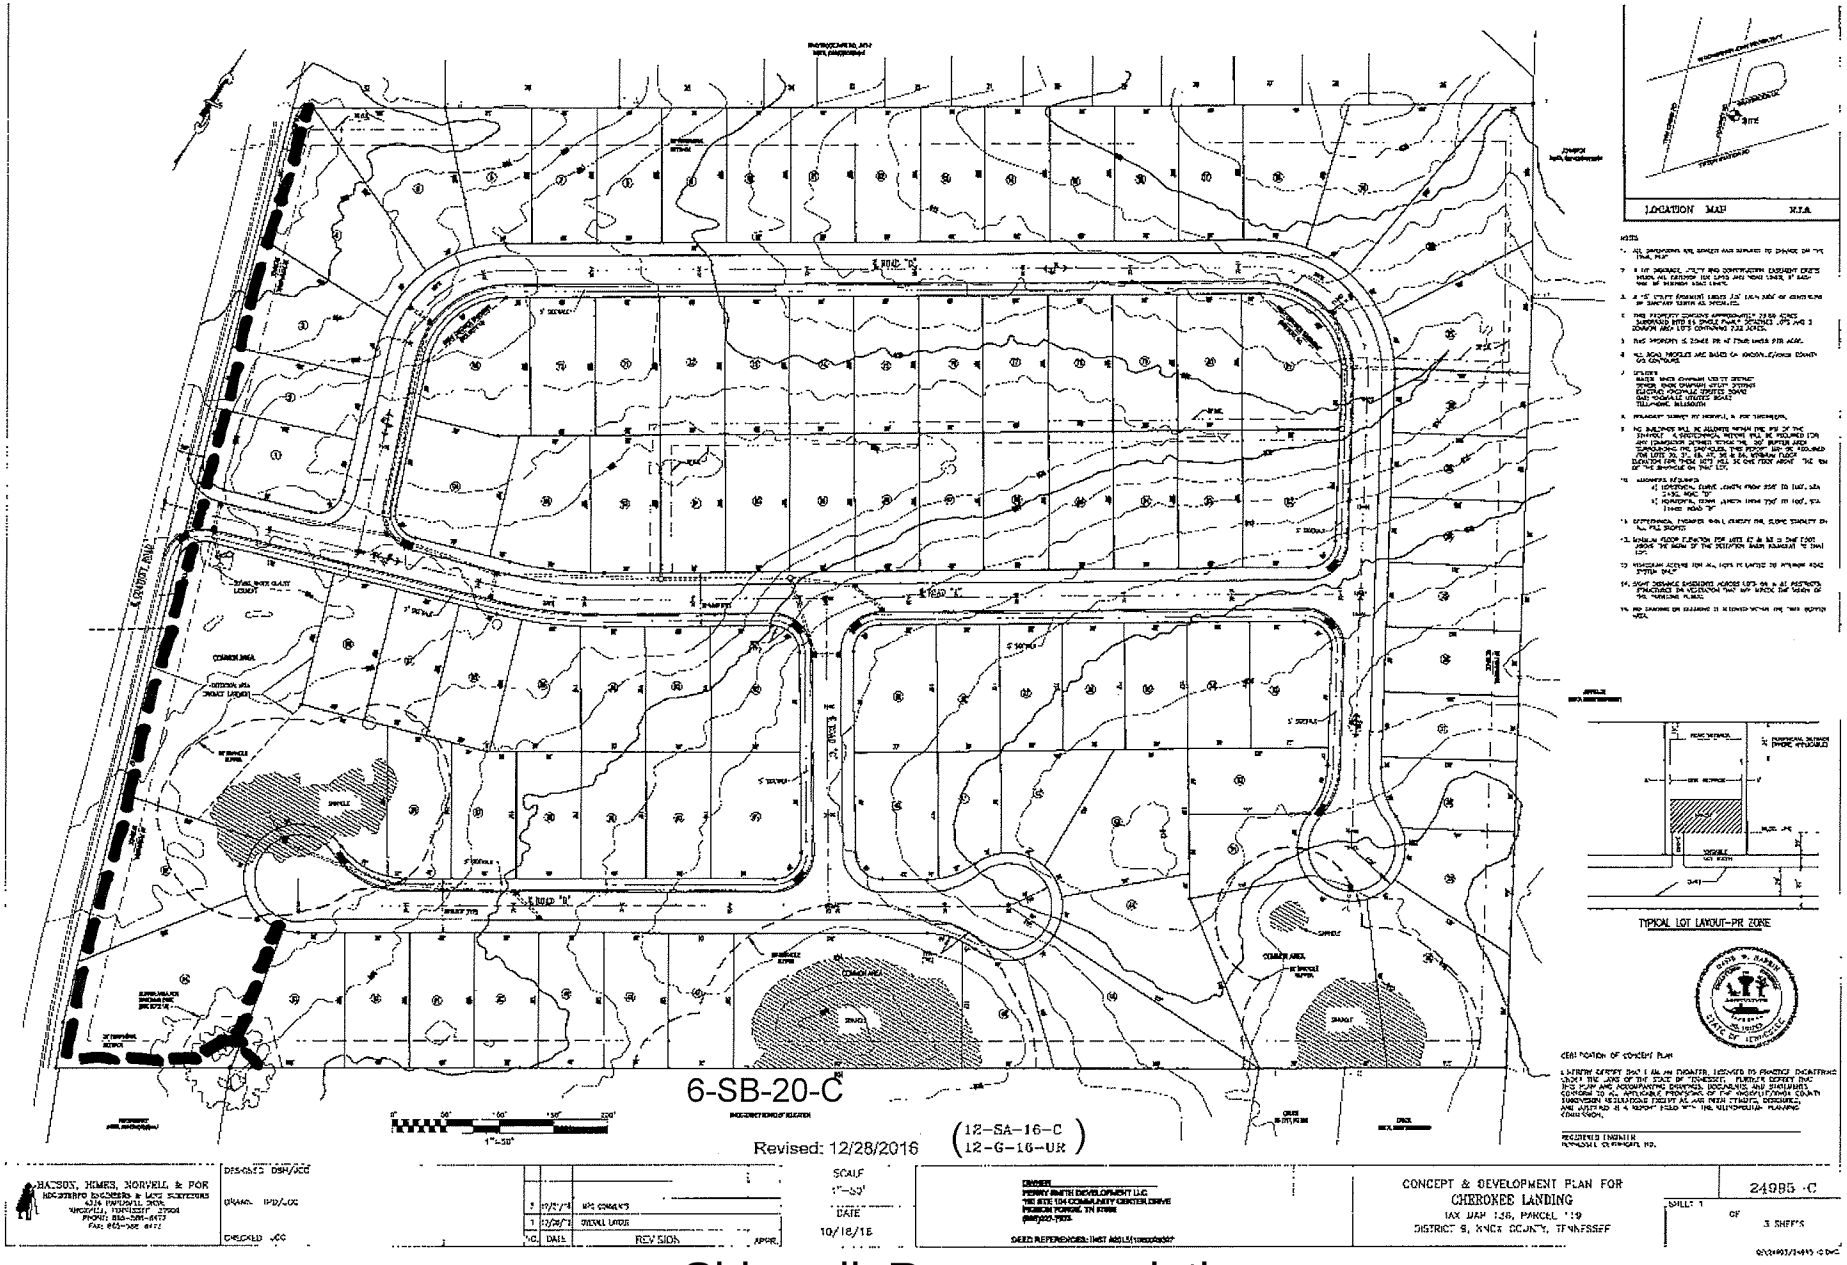

Sidewalk Recommendation